




Pat. No.	Inst. No.	Instrument	Date	Station	Remarks
1	328	Certificate	Oct. 15, 1881	State of Wis.	
2	328	Certificate	Feb. 10, 1884	By Occupation	
3	328	Certificate	Oct. 15, 1881	State of Wis.	
4	328	Certificate	Oct. 15, 1881	State of Wis.	
5	328	Patent	Feb. 14, 1884	By Occupation	
6	328	Patent	Nov. 16, 1881	Antoine Gordon	
7	328	Patent	Nov. 16, 1881	Henry W. Rice	
8	328	Patent	Nov. 16, 1881	U. S.	
9	328	Patent	Nov. 16, 1881	U. S.	
10	328	Patent	Nov. 16, 1881	U. S.	
11	328	Patent	Nov. 16, 1881	U. S.	

RIGHT OF WAY AND TRACK MAP
CHICAGO ST. PAUL MINNEAPOLIS AND OMAHA RAILWAY CO.
NORTHERN DIVISION
THEO. WIS. TO SUPERIOR, WIS.
OPERATED BY C. ST. P. & O. RY. CO.
STATION 1249+53.6 TO STATION 1459+73.1
SCALE: 1 IN. = 400 FT.
OFFICE OF CHIEF ENGINEER
ST. PAUL, MINN., JAN. 31, 1907

