Par-cel No.	Custo-dian's No.	Instrument	Date	Grantor	Grantee	RECORD Book	RECORD Page	RECORD Date	AREA Acres	AREA Sq. Ft.	Remarks
1	333	Act of Congress	Mar. 3,1875	U. S.	C.St.P.M.& O.Ry.Co.				6.49		Gov't Lot 7, 36-45-12 W.
2	7976	Patent	Feb.14,1884	State of Wis.	" " "	S	576	Dec. 9,1885	4.97		N.E.¼, N.W.¼, 1-44-12 W.
3	"	"	"	" " "	" " "	"	"	"	4.98		S.E.¼, N.W.¼, " " "
4	"	"	"	" " "	" " "	"	"	"	1.73		N.E.¼, S.W.¼, " " "
5	"	"	"	" " "	" " "	"	"	"	4.07		N.W.¼, S.E.¼, " " "
6	"	"	"	" " "	" " "	"	"	"	1.76		S.W.¼, S.E.¼, " " "
7	"	"	May 3,1895	" " "	" " "	41	420	Jun. 1,1895	4.42		S.E.¼, S.E.¼, " " "
8	333	Act of Congress	Mar. 3,1875	U. S.	" " "				1.04		N.E.¼, N.E.¼, 12 " "
9	353	Certificate	Oct.15,1881	State of Wis.	" " "				3.14		N.W.¼, N.W.¼, 7-44-11 W.
10	7978	Patent	Feb.14,1884	" " "	" " "	S	576	Dec. 9,1885	1.67		S.W.¼, N.W.¼, " " "
11	353	Certificate	Oct.15,1881	" " "	" " "				2.61		S.E.¼, N.W.¼, " " "
12	7978	Patent	Feb.14,1884	" " "	" " "	S	576	Dec. 9,1885	2.42		N.E.¼, S.W.¼, " " "
13	353	Certificate	Oct.15,1881	" " "	" " "				1.94		N.W.¼, S.E.¼, " " "
14	7976	Patent	Feb.14,1884	" " "	" " "	S	576	Dec. 9,1885	3.80		S.W.¼, S.E.¼, " " "
15	353	Certificate	Oct.15,1881	" " "	" " "				13.33		S.E.¼, S.E.¼, " " "
											E.½, E.½, 16 " "

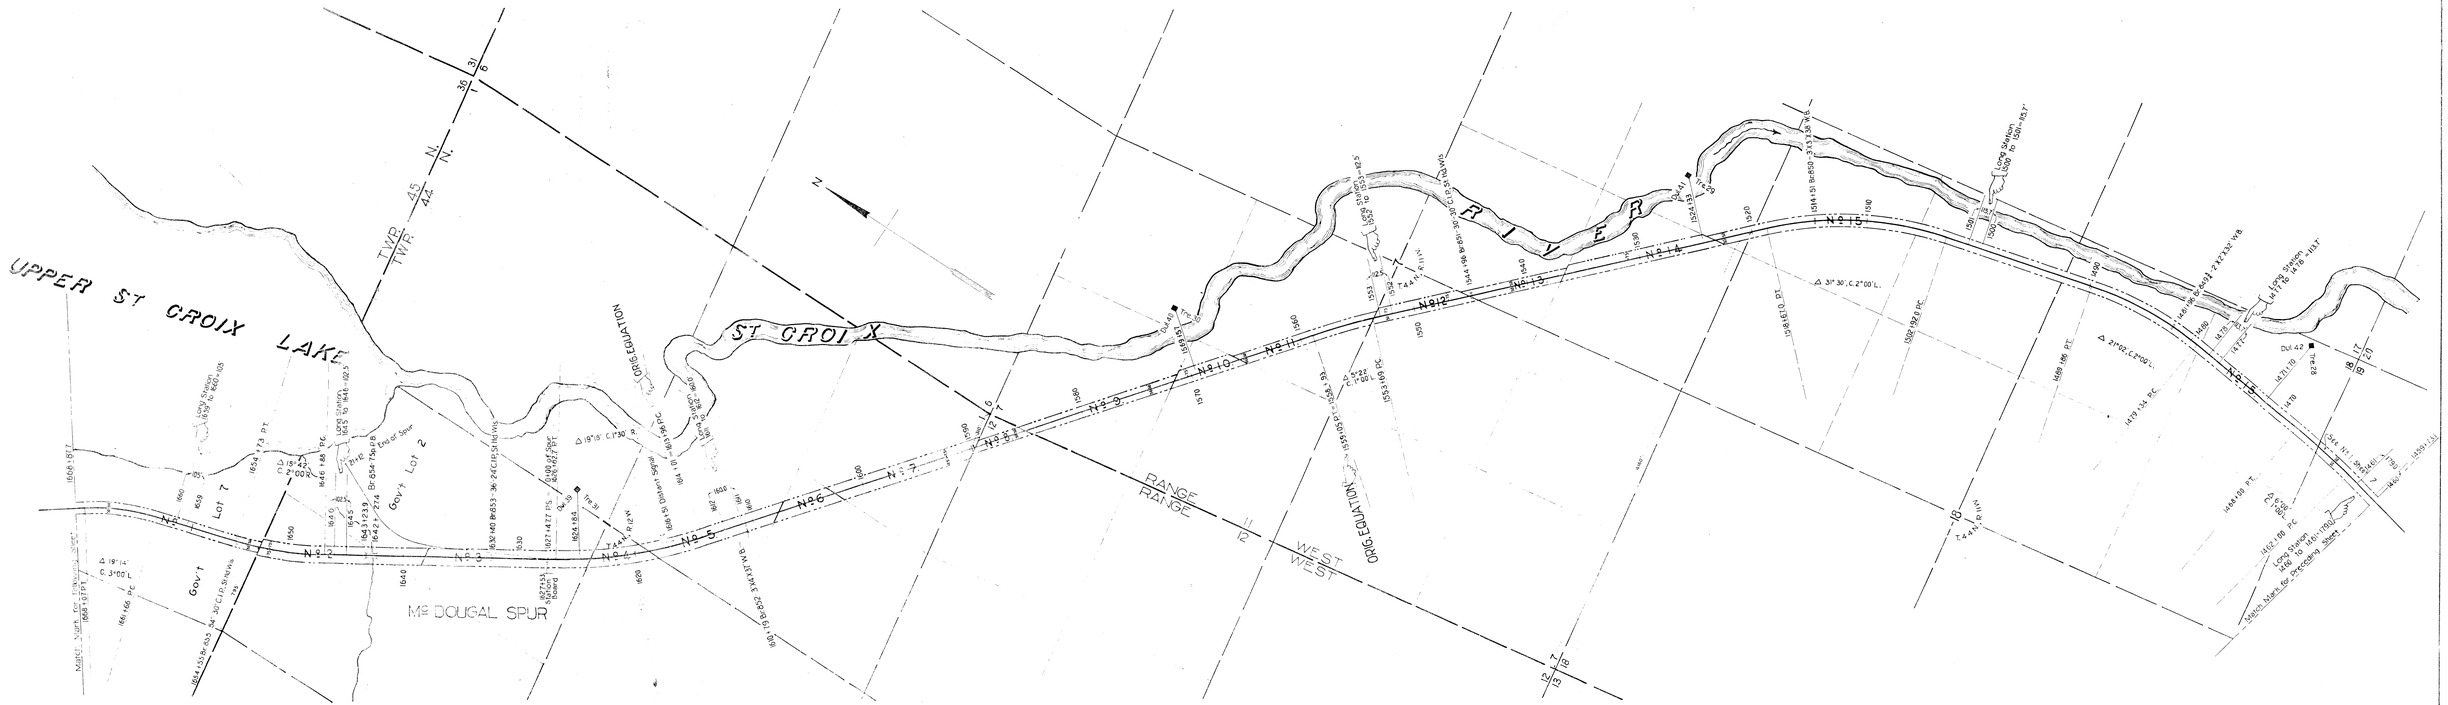

Sheet No 8 of 17 primary and supplimental sheets of Chicago, St Paul, Minneapolis and Omaha Railway, Northern Division, Main Line, from survey station 1459+73.1 to survey station 1668+87.7

Valuation Engineer

RIGHT OF WAY AND TRACK MAP

CHICAGO ST. PAUL MINNEAPOLIS AND OMAHA RAILWAY CO.

NORTHERN DIVISION

TREGO, WIS. TO SUPERIOR, WIS.

OPERATED BY C. ST. P. M. & O. RY. CO.

STATION 1459+73.1 TO STATION 1668+87.7

SCALE, 1 IN. = 100 FT.

OFFICE OF CHIEF ENGINEER ST. PAUL, MINN., OCT. 30, 1917.

V.12 WIS. 8