




Pat. Cuto-	Inst. No.	Date	Grantor	Grantee	Area	Remarks
1	5166	Jan. 25, 1893	Museum-Security Land	C. St. P. & O. Ry. Co.	48	121 Mar. 9, 1893
2	7976	Patent	State of Wis.	"	"	"
3	3539	War. D.	Adolphus H. Byles	"	"	"
4	6078	Q. C. D.	U. S.	"	"	"
5	533	Congress	U. S.	"	"	"
6	5166	War. D.	Museum-Security Land	"	"	"
7	6946	Q. C. D.	State of Wis.	"	"	"
8	7976	Patent	State of Wis.	"	"	"
9	5456	Q. C. D.	U. S.	"	"	"
10	5456	Q. C. D.	U. S.	"	"	"
11	5456	Q. C. D.	U. S.	"	"	"
12	8964	War. D.	Nicholas Lucius, Jr.	"	"	"
13	"	"	"	"	"	"
14	"	"	"	"	"	"
15	"	"	"	"	"	"
16	333	Act of Congress	U. S.	"	"	"
17	7976	Patent	State of Wis.	"	"	"
18	"	"	"	"	"	"

RIGHT OF WAY AND TRACK MAP
CHICAGO ST. PAUL MINNEAPOLIS AND OMAHA RAILWAY CO.

Sheet No. 9 of 17 primary and supplemental sheets of Chicago, St. Paul, Minneapolis and Omaha Railway, Northern Division, from survey station 1666+717 to station 1676+702.

CHICAGO, ST. PAUL, MINNEAPOLIS AND OMAHA RAILWAY CO.
TREGG, WIS. TO SUPERIOR, WIS.
OPERATED BY C. ST. P. & O. RY. CO.
STATION 1666+717 TO STATION 1676+702
SCALE: 1 IN. = 400 FT.
OFFICE OF THE ENGINEER
CHICAGO, ILL., FEB. 10, 1913.

