




Part	Order	Section	Measurement	Date	Remarks
1	333	Certificates	Oct. 15, 1881	State of Wis.	
2	333	Certificates	Oct. 15, 1881	State of Wis.	
RIGHT OF WAY AND TRACK MAP
CHICAGO ST. PAUL MINNEAPOLIS AND OMAHA RAILWAY CO.
NORTHERN DIVISION
TREGO, WIS. TO SUPERIOR, WIS.
OPERATED BY C. ST. P. M. & O. RY. CO.
STATION 1879+702 TO STATION 1879+949
SCALE: 1"=400 FT.
VALUATION ENGINEER

