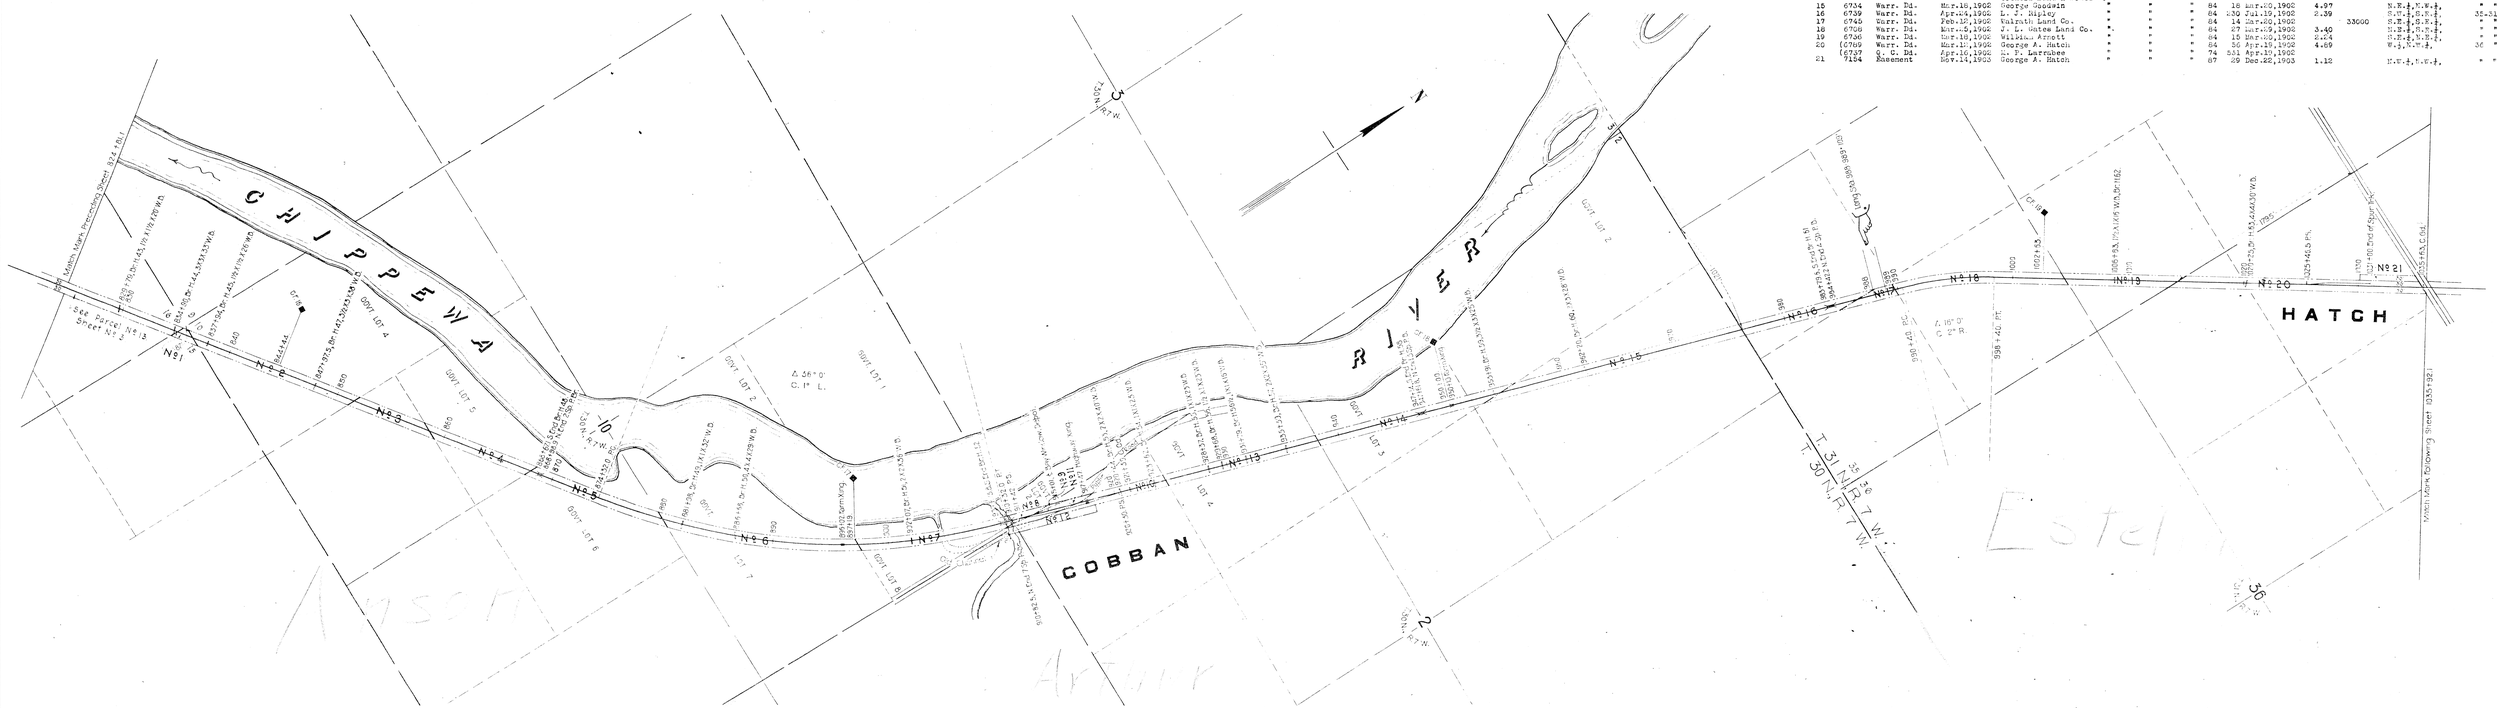


Par-cel No.	Custo-dian's No.	Instrument	Date	Grantor	Grantee	RECORD Book	RECORD Page	RECORD Date	AREA Acres	AREA Sq.Yd.	Remarks.	
1	6724	Warr. Dd.	May 6,1902	Badger State Land Co.	P.C.,C.P.& N.W.Ry.Co.	84	133	Jun. 4,1902		13500	N.T.½,S.T.½,	15-30-7 W.
2	6725	Warr. Dd.	Mar.5,1902	J. L. Gates Land Co.	" "	84	27	Mr.29,1902	3.45		Gov't Lot 4,	10 " "
3	6727	Warr. Dd.	Feb.14,1902	Donald Boyd	" "	80	589	Feb.21,1902	1.61		S.T.½,S.T.½,	" " "
4	6721	Warr. Dd.	Apr.10,1902	Frank Hamlin	" "	84	64	Apr.22,1902	2.16		Gov't Lot 3,	" " "
5	6722	Easement	May 27,1902	J. L. Gates Land Co. & Cornell University	" "	84	140	Jun.23,1902	2.78		Gov't Lot 6,	" " "
6	6726	Warr. Dd.	Apr. 3,1902	Ernestus F. Brown	" "	84	35	Apr. 5,1902	3.93		Gov't Lot 7,	" " "
7	6720	Warr. Dd.	Mar. 8,1902	Ideal Land & Loan Co. By Occupation	" "	80	630	Mar.14,1902	1.60	17100	Gov't Lot 8,	3-30-7 W.
8										3920	S.T.½,S.T.½,	2 " "
9	6723	Warr. Dd.	Apr.19,1902	Frank Goodman	" "	84	67	Apr.23,1902				
10	"	"	"	"	" "	"	"	"	1.67			
11												
12	6725	Warr. Dd.	May 23,1902	D. H. Davis	" "	85	36	Jul.10,1902	1.08	36865	Old Highway at Cobban. S.T.½,S.T.½, Change of Highway	2 " "
13	6733	Warr. Dd.	Mar.18,1902	William Bolton	" "	84	17	Mar.20,1902	3.14		Gov't Lot 4,	" " "
14	6750	Warr. Dd.	Apr.29,1902	Cornell University & Cornell Land & Power Co.	" "	84	220	Jul.19,1902	3.75		Gov't Lots 2,3,	" " "
15	6734	Warr. Dd.	Mar.18,1902	George Goodwin	" "	84	18	Mar.20,1902	4.97		N.E.¼,N.W.¼,	" " "
16	6739	Warr. Dd.	Apr.14,1902	L. F. Ripley	" "	84	139	Jul.19,1902	2.39		S.T.½,S.T.½,	32-31-7 W.
17	6745	Warr. Dd.	Feb.17,1902	Valrath Land Co.	" "	84	14	Mar.20,1902		33600	S.T.½,S.T.½,	" " "
18	6706	Warr. Dd.	Mar.8,1902	J. L. Gates Land Co.	" "	84	27	Mar.29,1902	3.40		N.E.¼,S.T.½,	" " "
19	6736	Warr. Dd.	Mar.10,1902	William Arndt	" "	84	15	Mar.20,1902	2.24		N.E.¼,N.E.¼,	" " "
20	(6749 (6727	Warr. Dd.	Mar.11,1902	George A. Hatch	" "	84	56	Apr.19,1902	4.69		W.½,N.W.¼,	36 " "
21	7134	Easement	Apr.16,1902	L. P. Larrabee	" "	74	531	Apr.19,1902				
			Nov.14,1903	George A. Hatch	" "	87	29	Dec.22,1903	1.12		N.T.½,N.W.¼,	" " "

Sheet No 4 of 12 sheets of Chicago, St. Paul, Minneapolis and Omaha Railway, Northern Division, Hannibal Line, from survey station 824+80.1 to survey station 1033+92.1.

Valuation Engineer.

RIGHT OF WAY AND TRACK MAP

CHICAGO, ST. PAUL, MINNEAPOLIS & OMAHA RAILWAY

OPERATED BY C. ST. P. M. & O. RY. CO.

NORTHERN DIVISION

NORMA, WIS. TO HUGHEY, WIS.

STA. 824+80.1 TO STA. 1033+92.1

SCALE: 1 IN. 400 FT. DATE: JUNE 30, 1917.

OFFICE OF CHIEF ENGINEER

ST. PAUL, MINN.

V15 Wis. 4