
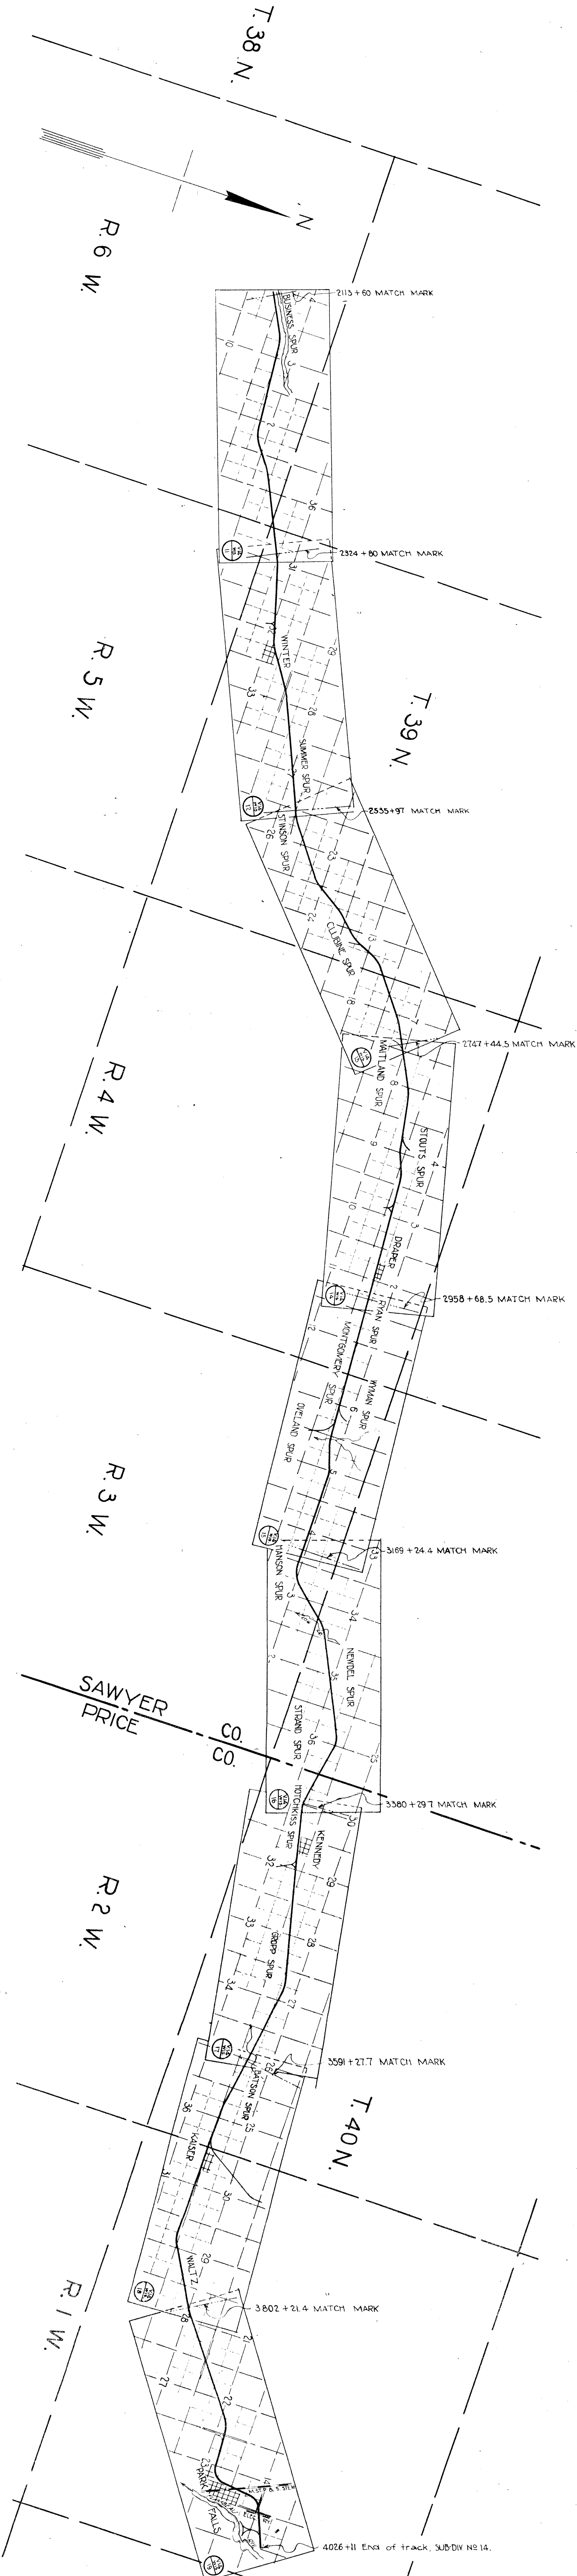


BEGINNING SUB-DIV. 14, P.S. 0-19.7

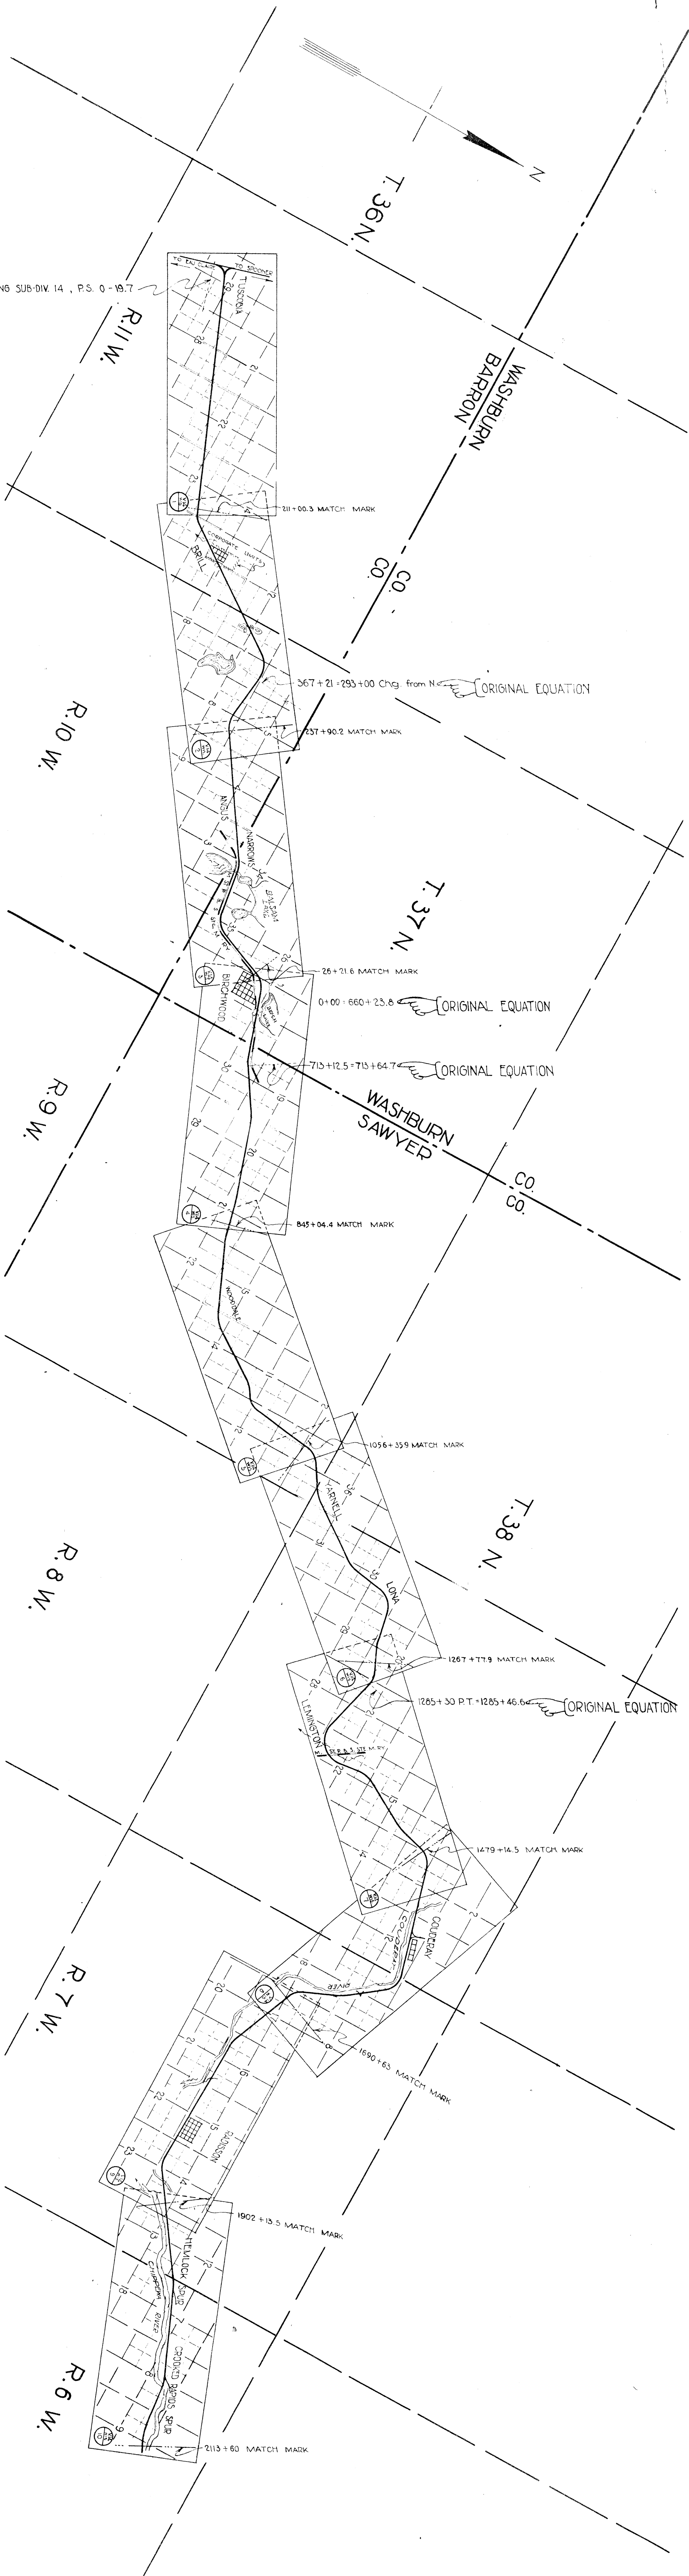

CHICAGO, ST. PAUL, MINNEAPOLIS, AND OMAHA RAILWAY CO.
NORTHERN DIVISION
TUSCORA, WIS. TO PARK FALLS, WIS.
OPERATED BY C. STPM & O RY CO.
SCALE: 1" = 0.67 MILE
OFFICE OF CHIEF ENGINEERS ST. PAUL, MINN.
JUNE 20, 1917