




V.14 W.S. Sheet No. 3.

SCHEDULE OF PROPERTY.

No.	Part-Conto- cal diam's	Location	Date	Grantee	Acres	Remarks
1	6665	Warr. D.	May 13, 1901	The Knapp-Stout & Co.	0.48	S.E. 1/4 S.E. 1/4
2	6666	Warr. D.	Jul. 6, 1901	Amelie Rose	6.74	S.W. 1/4 S.E. 1/4
3	6667	Warr. D.	Oct. 29, 1901	Duncan Gray	13.90	S.E. 1/4 S.E. 1/4
4	7129	Warr. D.	Oct. 27, 1903	Eliza J. Carter	1.00	S.E. 1/4 S.E. 1/4
6	6666	Warr. D.	Jun. 11, 1901	By Occupation	4.44	S.E. 1/4 S.E. 1/4
7	6665	Warr. D.	May 13, 1901	The Knapp-Stout & Co.	2.39	S.E. 1/4 S.E. 1/4
8	6665	Warr. D.	Oct. 31, 1901	Frank D. Stout, et al.	3.67	S.E. 1/4 S.E. 1/4
9	6665	Warr. D.	Nov. 25, 1901	Frank D. Stout, et al.	5.96	S.E. 1/4 S.E. 1/4
10	6665	Warr. D.	Nov. 25, 1901	Frank D. Stout, et al.	5.96	S.E. 1/4 S.E. 1/4
11	6665	Warr. D.	Nov. 25, 1901	Frank D. Stout, et al.	5.96	S.E. 1/4 S.E. 1/4
12	6665	Warr. D.	Nov. 25, 1901	Frank D. Stout, et al.	5.96	S.E. 1/4 S.E. 1/4

RIGHT OF WAY AND TRACK MAP
CHICAGO ST. PAUL MINNEAPOLIS AND OMAHA RAILWAY CO.
NORTHERN DIVISION
TUSCOBIA, WIS. TO PARK FALLS, WIS.
OPERATED BY C. ST. P. & O. R. CO.
STATION 237+90.2 TO STATION 26+216
SCALE: 1 IN. = 400 FT.
1916.

