




V.14 W.S., Sheet No. 6.

No.	Particulars	Date	General	Particulars	Book	Page	Acres	Remarks
1	6824	Aug. 30, 1901	Otis O. White	C. St. P. & O. Ry. Co.	31	456	8.35	36.38 9 W. 4
2	6825	Dec. 16, 1901	Arvin Hardwood	Chipp. Valley & N.W. Ry. Co.	20	620	10.20	36.38 9 W. 4
3	6826	Dec. 16, 1901	Arvin Hardwood	Chipp. Valley & N.W. Ry. Co.	20	620	10.20	36.38 9 W. 4
4	6827	Dec. 16, 1901	Arvin Hardwood	Chipp. Valley & N.W. Ry. Co.	20	620	10.20	36.38 9 W. 4
5	6828	Dec. 16, 1901	Arvin Hardwood	Chipp. Valley & N.W. Ry. Co.	20	620	10.20	36.38 9 W. 4
6	6829	Dec. 16, 1901	Arvin Hardwood	Chipp. Valley & N.W. Ry. Co.	20	620	10.20	36.38 9 W. 4
7	6830	Dec. 16, 1901	Arvin Hardwood	Chipp. Valley & N.W. Ry. Co.	20	620	10.20	36.38 9 W. 4
8	6831	Dec. 16, 1901	Arvin Hardwood	Chipp. Valley & N.W. Ry. Co.	20	620	10.20	36.38 9 W. 4
9	6832	Dec. 16, 1901	Arvin Hardwood	Chipp. Valley & N.W. Ry. Co.	20	620	10.20	36.38 9 W. 4
10	6833	Dec. 16, 1901	Arvin Hardwood	Chipp. Valley & N.W. Ry. Co.	20	620	10.20	36.38 9 W. 4

Sheet No. 6 of 19 sheets of Chicago St. Paul, Minneapolis and Omaha Railway Northern Division, Park Falls, Wis., from survey station 105633.9 to survey station 126717.9

Valuation Engineer

RIGHT OF WAY AND TRACK MAP
CHICAGO ST. PAUL, MINNEAPOLIS AND OMAHA RAILWAY CO.
NORTHERN DIVISION
TUSCOBIA WIS. TO PARK FALLS, WIS.
OPERATED BY C. ST. P. & O. RY. CO.
STATION 105633.9 TO STATION 126717.9

SCALE, 1 IN. = 200 FT.

OFFICE OF CHIEF ENGINEER, ST. PAUL, MINN.

1901.

V.14
W.15
6