


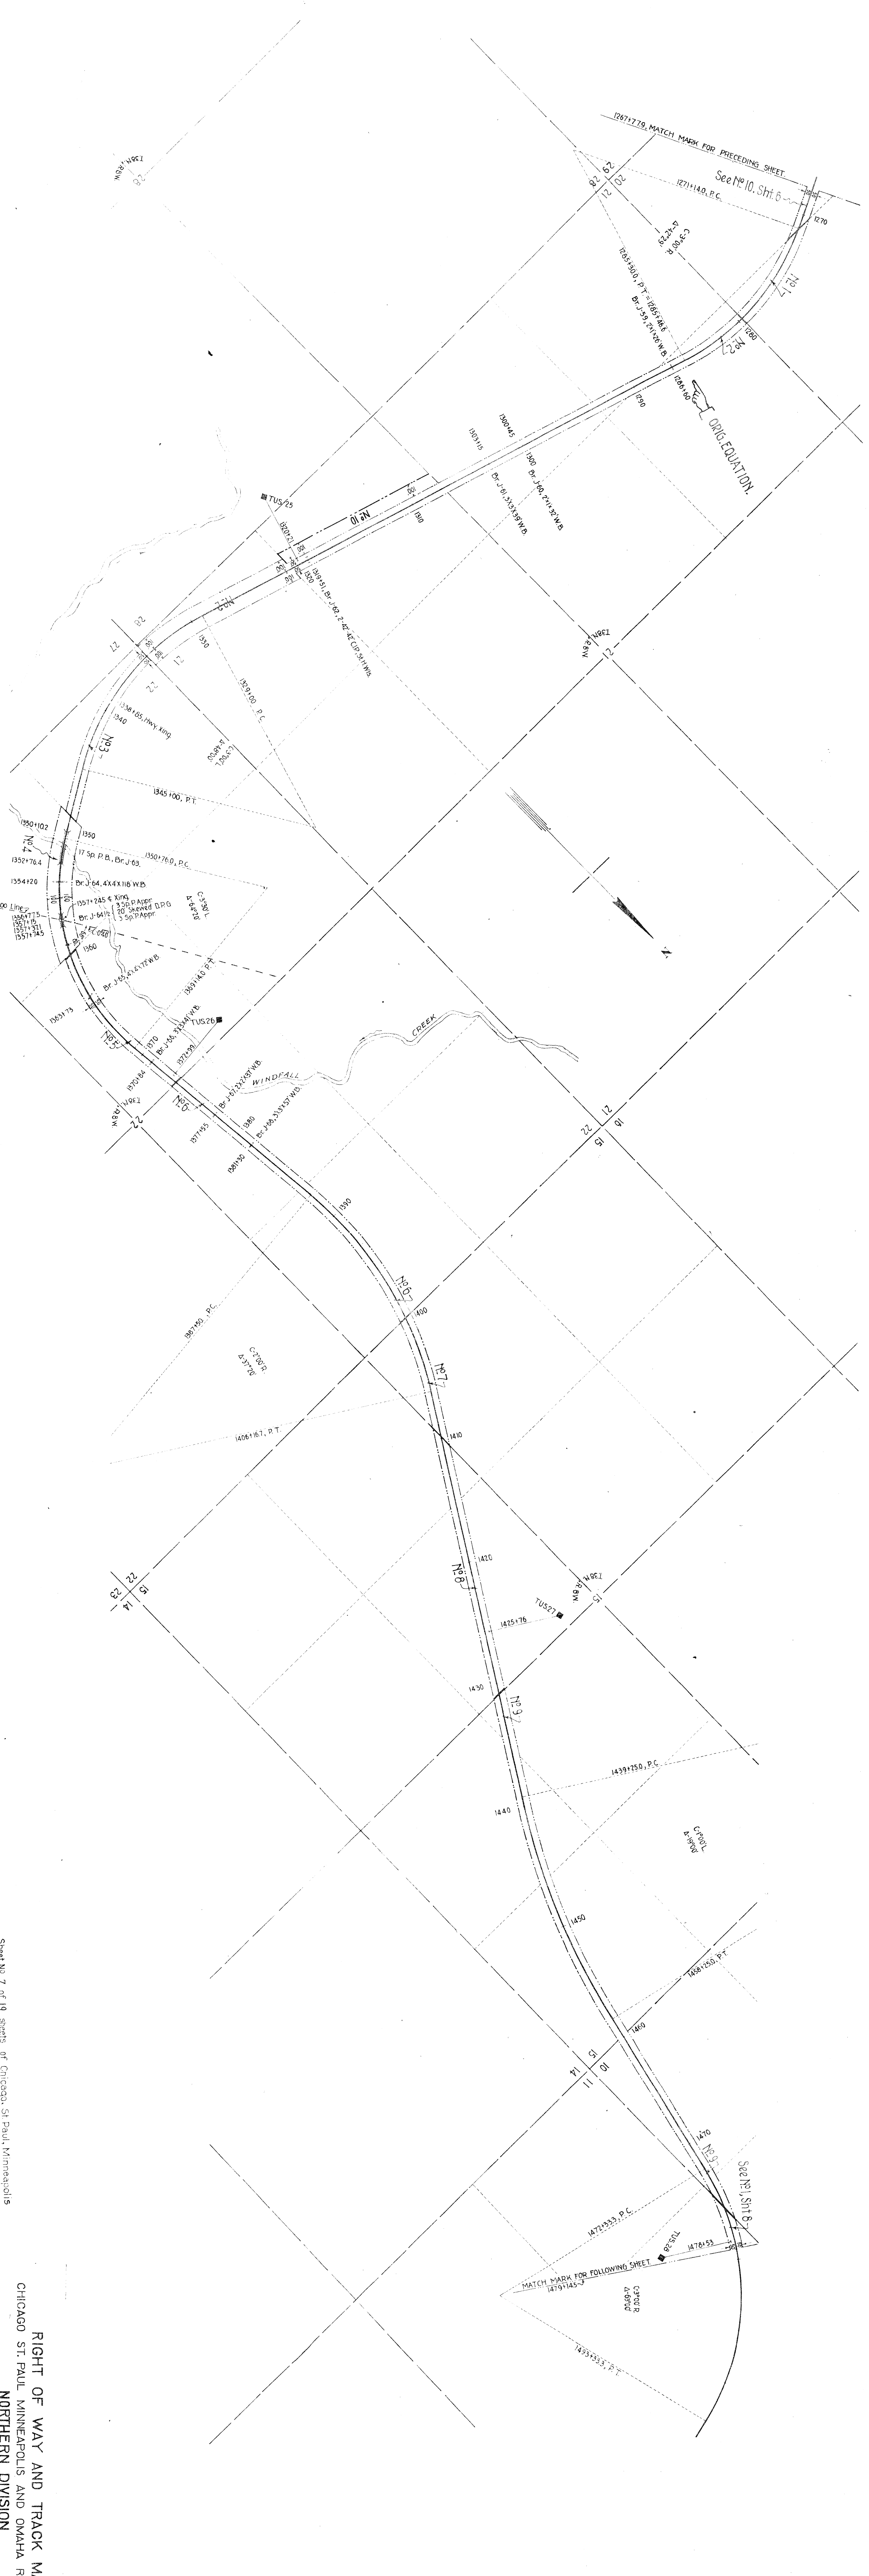

V.L. Wis., Sheet No. 7.

SCHEDULE OF PROPERTY.

Part of	Instrument	Date	Grantor	Grantee	Book	Page	Date	A.R.E.A.	Remarks
of	No.							Acres	
lot								Sq. Ft.	
1	6816	Dec. 16, 1901	Mississippi River Logging Co.	Chipp. Valley & N.W. Ry. Co.	23	17	Dec. 31, 1901	1.96	N.E. 1/4, S.E. 1/4, 20-19-6 W.
2	6825	Warr. Da.	Arpin Herwood	C.V. & N.W. Ry. Co.	20	640	Dec. 19, 1901	15.75	S. 1/4
3	6822	Warr. Da.	Frederick Wehner, et al.	"	23	22	Jan. 7, 1902	3.31	S.W. 1/4 S.W. 1/4
4	6824	Warr. Da.	Sawyer County Land Co.	"	20	613	Dec. 16, 1901	3.10	S.E. 1/4 S.W. 1/4
5	6820	Warr. Da.	French Lumbering Co.	"	20	613	Dec. 16, 1901	2.28	E. 1/4 N.W. 1/4
6	6820	Warr. Da.	Sawyer County Land Co.	"	20	613	Dec. 16, 1901	2.28	S.E. 1/4 S.W. 1/4
7	6820	Warr. Da.	"	"	20	613	Dec. 16, 1901	2.28	S.E. 1/4 S.W. 1/4
8	6820	Warr. Da.	"	"	20	613	Dec. 16, 1901	2.28	S.E. 1/4 S.W. 1/4
9	6820	Warr. Da.	"	"	20	613	Dec. 16, 1901	2.28	S.E. 1/4 S.W. 1/4
10	10191	Warr. Da.	James T. Leming	C. St. P. M. & O. Ry.	36	102	Mar. 30, 1917	3.14	S.W. 1/4 S.E. 1/4

RIGHT OF WAY AND TRACK MAP
CHICAGO ST. PAUL MINNEAPOLIS AND OMAHA RAILWAY CO.
NORTHERN DIVISION
TUSCOBIAWIS TO PARK FALLS, WIS.
OPERATED BY C. ST. P. M. & O. RY. CO.
STATION 126717.9 TO STATION 127053
SCALE, 1 IN. = 400 FT.
OFFICE OF CHIEF ENGINEER, ST. PAUL, MINN.
1916.