


Tn. of Winter
Tn. of Draper



V.14 W.14, Sheet No. 13.

SCHEDULE OF PROPERTY.

Pat. Case No.	Inst. No.	Date	Grantee	Acres	Area	Remarks
1	6645	Q. C. D.	Chicago Valley & N.W. Ry. Co.	23	337	Jan. 23, 1903 14.53
2	(1078)	Warr. D.	Chicago Valley & N.W. Ry. Co.	23	501	Jan. 27, 1903 14.53
3	(1100)	Q. C. D.	Chicago Valley & N.W. Ry. Co.	23	501	Jan. 27, 1903 14.53
4	6645	Q. C. D.	Chicago Valley & N.W. Ry. Co.	23	501	Jan. 27, 1903 14.53
5	6645	Q. C. D.	Chicago Valley & N.W. Ry. Co.	23	501	Jan. 27, 1903 14.53
6	6645	Q. C. D.	Chicago Valley & N.W. Ry. Co.	23	501	Jan. 27, 1903 14.53
7	7214	Warr. D.	Chicago Valley & N.W. Ry. Co.	23	501	Jan. 27, 1903 14.53
8	7061	Statement	Chicago Valley & N.W. Ry. Co.	23	501	Jan. 27, 1903 14.53

RIGHT OF WAY AND TRACK MAP
CHICAGO ST. PAUL, MINNEAPOLIS AND OMAHA RAILWAY CO.
NORTHERN DIVISION
TUSCOBIA, WIS. TO PARK FALLS, WIS.
OPERATED BY C. ST. P. & M. CO.
STATION 2530+00 TO STATION 2740+00
SCALE: 1"=400 FT.
1916.