V.14 Wis., Sheet No. 14.

SCHEDULE OF PROPERTY.

Parcel No.	Custodian's No.	Instrument	Date	Grantor	Grantee	RECORD Book	RECORD Page	RECORD Date	AREA Acres	AREA Sq.Ft.	Remarks	
1	6849	Easement	Jan.23,1903	William J. Starr	Chippewa Valley & W. W. Ry. Co.	23	346	Jan.28,1903		25700	N.W.¼,S.W.¼,	8-39-4 W.
2	6853	Warr. Dd.	Jan.19,1903	Mississippi River Logging Company	C.V. & N.W. Ry.Co.	23	342	Jan.28,1903	12.17		N.½,	" " " "
3	6849	Easement	Jan.23,1903	William J. Starr	" " "	23	346	Jan.28,1903	2.98		N.W.¼,N.W.¼,	9 " "
4	6852	Warr. Dd.	Jan.16,1903	N. B. Van Slyke	" " "	23	327	Jan.19,1903	2.96		N.E.¼,N.W.¼,	" " "
5	5846	Warr. Dd.	Jan. 9,1903	Chippewa Farm Land Co.	" " "	23	320	Jan.15,1903	6.19		N.E.¼,N.E.¼,	" " "
											S.½,S.E.¼,	4 " "
6	6962	Warr. Dd.	Jul. 2,1913	Rice Lake Lumber Co.	C.St.P.M.& O.Ry.Co.	53	5	Jul.24,1913	7.31		Reservoir Site	
7	7278	Warr. Dd.	Nov.29,1905	E. Hertel, et al	" "	27	76	Dec. 1,1905	3.14		S.W.¼,S.W.¼,	3 " "
8	6851	Warr. Dd.	Jan.13,1903	Alonzo R. Owen	C.V. & N.W. Ry. Co.	23	329	Jan.20,1903	15.76		N.½,	" " "
											S.W.¼	2 " "
9)	7254	Q. C. Dd.	Nov.30,1904	A. R. Owen	C.St.P.M.& O.Ry. Co.	25	320	Dec. 5,1904	5.05		S.W.¼	" " "
10)	"	" "	"	"	" "	"	"	"	2.30			
11	7451	Q. C. Dd.	Aug.30,1905	Willard C. Walther	" "	27	21	Sep 28,1905	1.65		S.E.¼,S.W.¼,	" " "
12	6853	Warr. Dd.	Jan.19,1903	Mississippi River Logging Company	C.V. & N.W. Ry. Co.	23	342	Jan 28,1903	3.00		S.W.¼,S.E.¼,	" " "
13												
14											Maitland Spur	
15											Steuts Spur	
											"Wye" at Draper	

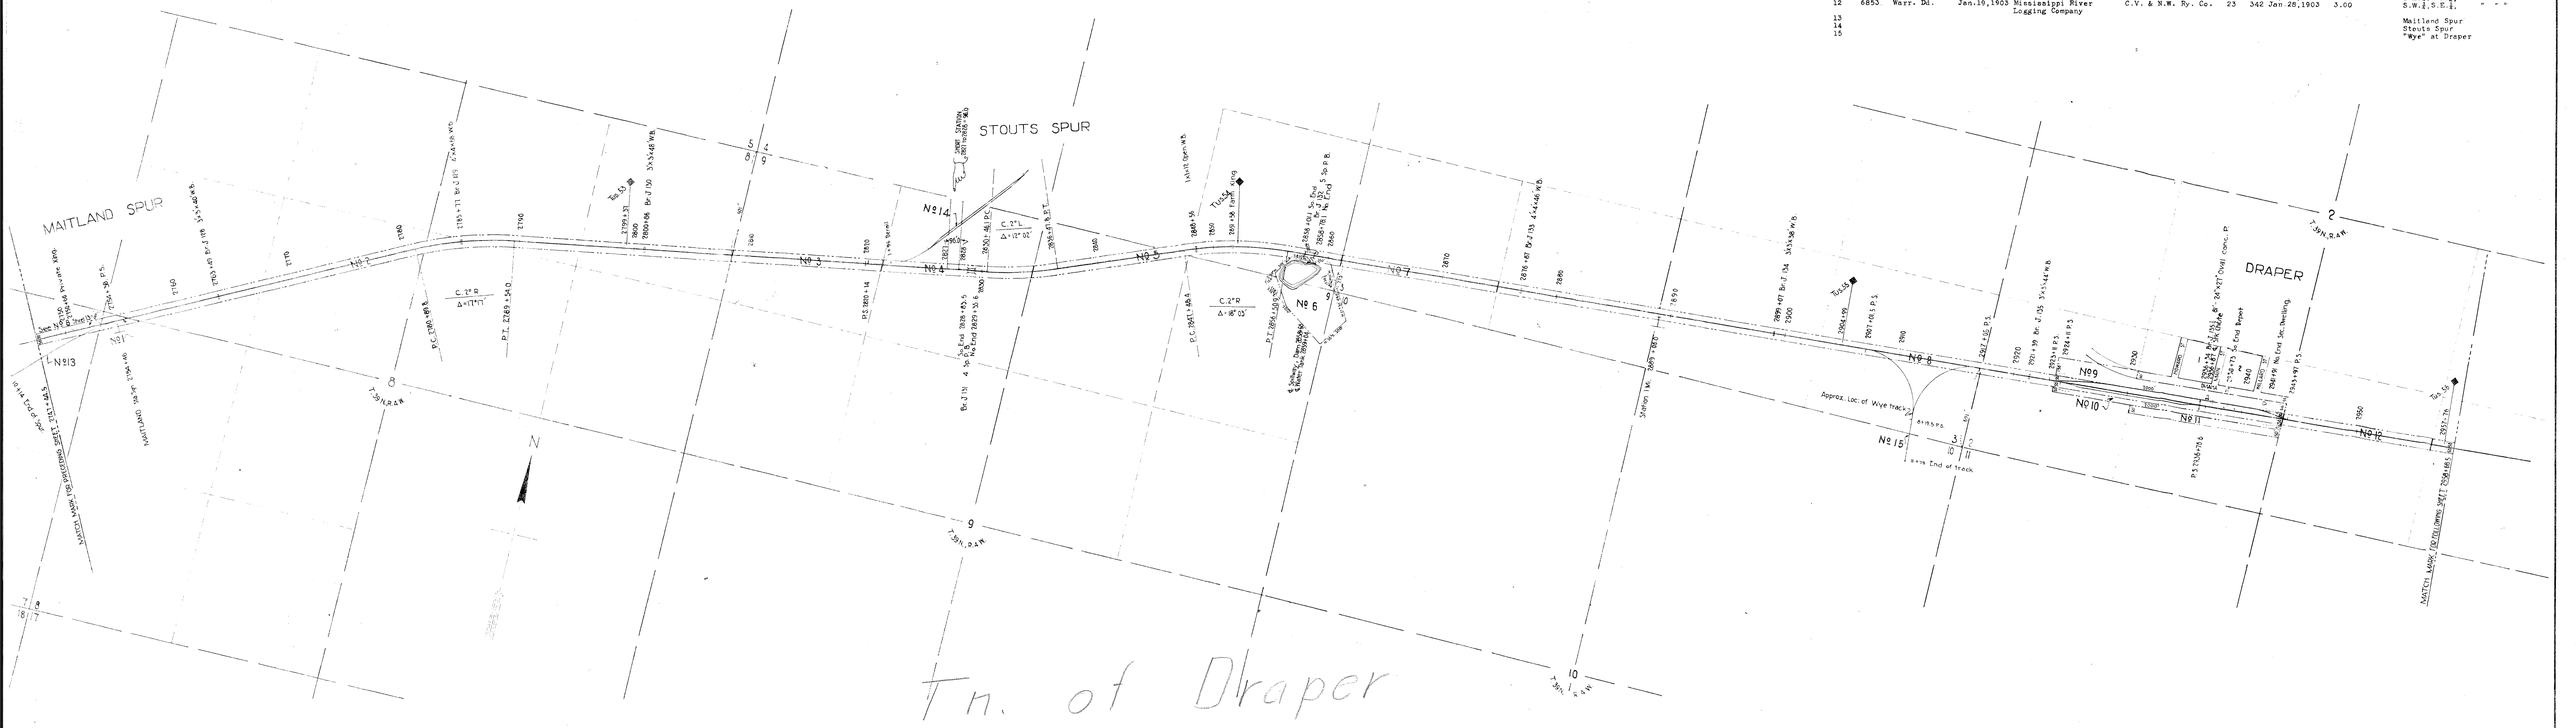
MAITLAND SPUR
STOUTS SPUR
DRAPER
Tn. of Draper
Approx. Loc. of Wye track
Station 1M 2685+98.5
Maitland Spur 10 Deg. 30' curve 547.7 ft. 5258+68.5
Maitland Spur 10 Deg. 30' curve 547.7 ft. 2917.76