




| V. 14, WIS. SHEET NO. 19 |       |          |              |                      |                        |      |       |               |         | SCHEDULE OF PROPERTY |                |            |         |      |      |      |       |         |         |
|--------------------------|-------|----------|--------------|----------------------|------------------------|------|-------|---------------|---------|----------------------|----------------|------------|---------|------|------|------|-------|---------|---------|
| Pat. Cust.               | Inst. | Date     | Grantee      | Book                 | Page                   | Date | Acres | sq. ft.       | Remarks | Pat. Cust.           | Inst.          | Date       | Grantee | Book | Page | Date | Acres | sq. ft. | Remarks |
| 19                       | 6080  | Warr. D. | June 9, 1909 | Wisconsin Realty Co. | C. St. P. & O. Ry. Co. | 44   | 364   | June 15, 1909 | 7.19    | 8                    | W. & N. E. 1/4 | 23-40-1 W. |         |      |      |      |       |         |         |
| 20                       | "     | "        | "            | "                    | "                      | "    | "     | "             | "       | 20                   | "              | "          | "       | "    | "    | "    | "     | "       | "       |
| 21                       | 6079  | "        | "            | "                    | "                      | "    | "     | "             | "       | 21                   | 6079           | "          | "       | "    | "    | "    | "     | "       | "       |
| 22                       | 6080  | "        | "            | "                    | "                      | "    | "     | "             | "       | 22                   | 6080           | "          | "       | "    | "    | "    | "     | "       | "       |
| 23                       | 6080  | "        | "            | "                    | "                      | "    | "     | "             | "       | 23                   | 6080           | "          | "       | "    | "    | "    | "     | "       | "       |
| 24                       | 6080  | "        | "            | "                    | "                      | "    | "     | "             | "       | 24                   | 6080           | "          | "       | "    | "    | "    | "     | "       | "       |
| 25                       | 6080  | "        | "            | "                    | "                      | "    | "     | "             | "       | 25                   | 6080           | "          | "       | "    | "    | "    | "     | "       | "       |

RIGHT OF WAY AND TRACK MAP  
CHICAGO ST. PAUL, MINNEAPOLIS AND OMAHA RAILWAY CO.  
NORTHERN DIVISION  
TUSCOBIA, WIS. TO PARK FALLS, WIS.  
OPERATED BY C. ST. P. & O. RY. CO.  
STATION 3802+21.4 TO STATION 4026+11  
SCALE 1"=400' FT.  
SHEET 19