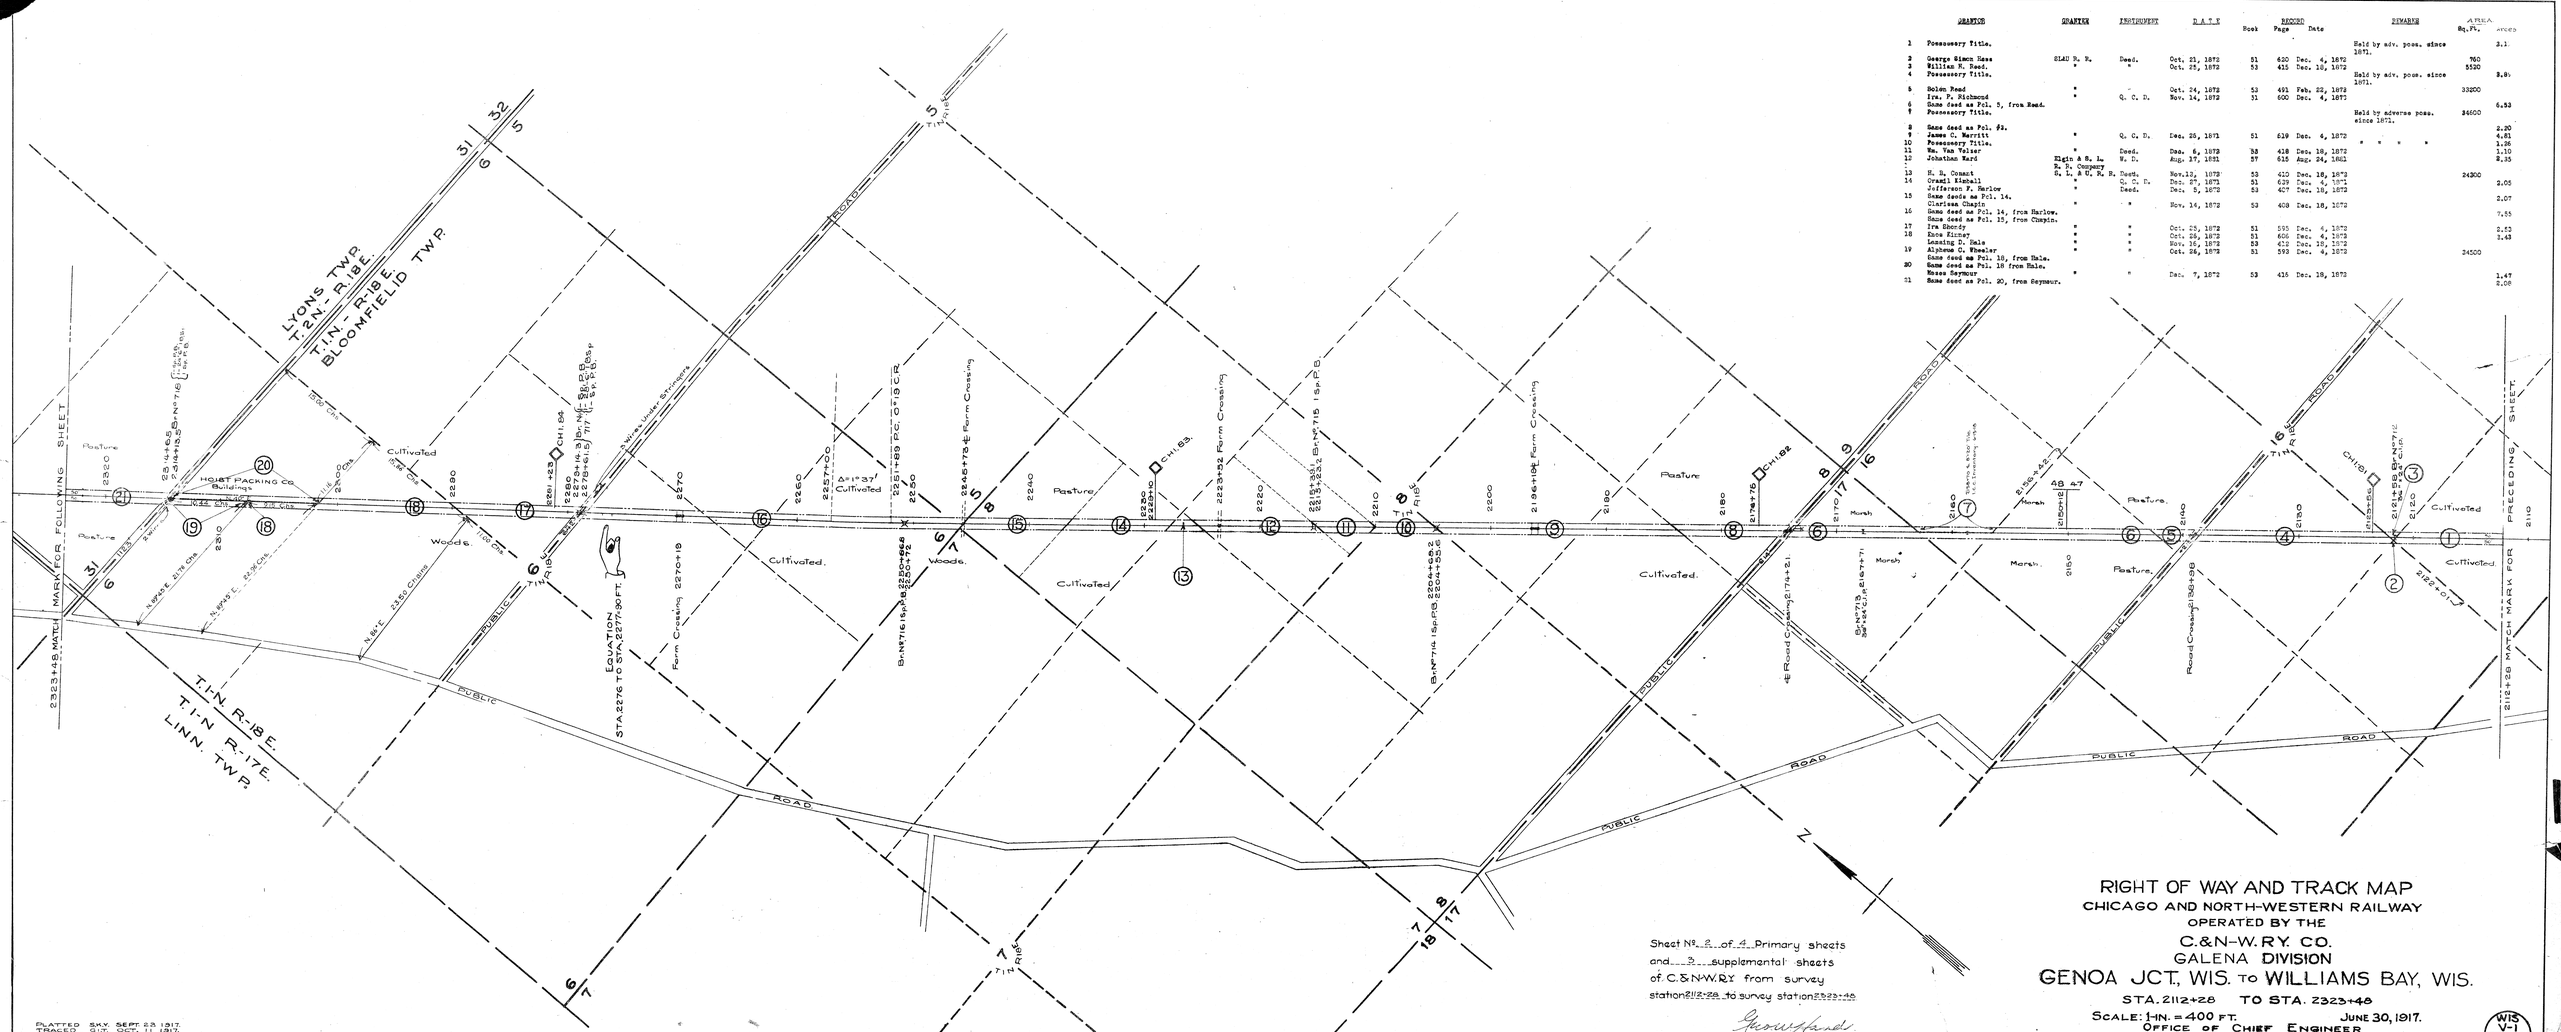

	GRANTOR	GRANTEE	INSTRUMENT	D A T E	RECORD Book	RECORD Page	RECORD Date	REMARKS	AREA Sq.Ft.	AREA Acres
1	Possessory Title.							Held by adv. poss. since 1871.		2.1
2	George Simon Ness	ELAU R. R.	Deed.	Oct. 21, 1872	51	620	Dec. 4, 1872		760	
3	William M. Read.	"	"	Oct. 25, 1872	53	435	Dec. 18, 1872		5530	
4	Possessory Title.							Held by adv. poss. since 1871.		8.8
5	Solon Read	"	"	Oct. 24, 1872	53	491	Feb. 22, 1873		33200	
	Ira. P. Richmond	"	Q. C. D.	Nov. 14, 1872	51	600	Dec. 4, 1872			
6	Same deed as Pcl. 5, from Read.									6.53
7	Possessory Title.							Held by adverse poss. since 1871.	34600	
8	Same deed as Pcl. #3.									2.20
9	James C. Merritt	"	Q. C. D.	Dec. 26, 1871	51	619	Dec. 4, 1872			4.81
10	Possessory Title.	"	"	" " "	"	"	" " "			1.26
11	Wm. Van Velzer	"	Deed.	Dec. 6, 1872	53	418	Dec. 18, 1872			1.10
12	Johnathan Ward	Elgin & S. L. R. R. Company	W. D.	Aug. 27, 1851	57	615	Aug. 24, 1861			2.35
13	H. H. Conant	C. L. & N. W. R. R. Comp.	Deed.	Nov.13, 1872	53	410	Dec. 18, 1872		24300	
14	Orrell Kimball	"	Q. C. D.	Dec. 27, 1871	51	629	Dec. 4, 1872			2.05
	Jefferson F. Harlow	"	Deed.	Dec. 5, 1872	53	407	Dec. 18, 1872			
15	Same deeds as Pcl. 14.									2.07
	Clarissa Chapin	"	"	Nov. 14, 1872	52	408	Dec. 18, 1872			
16	Same deed as Pcl. 14, from Harlow.									7.55
	Same deed as Pcl. 15, from Chapin.									
17	Ira Ghordy	"	"	Oct. 25, 1872	51	595	Dec. 4, 1872			2.53
18	Enos Kinney	"	"	Oct. 28, 1872	51	600	Dec. 4, 1872			3.43
	Lemaing D. Hale	"	"	Nov. 16, 1872	53	412	Dec. 18, 1872			
19	Alpheus C. Wheeler	"	"	Oct. 28, 1872	51	593	Dec. 4, 1872		24500	
	Same deed as Pcl. 18, from Hale.									
20	Same deed as Pcl. 18 from Hale.									
	Moses Seymour	"	"	Dec. 7, 1872	53	435	Dec. 18, 1872			1.47
21	Same deed as Pcl. 20, from Seymour.									2.08

PLATTED S.K.Y. SEPT 23 1917.
TRACED S.K.Y. OCT. 11 1917.
CHECKED S.K.Y. NOV. 10. 1917

Sheet No. 2 of 4 Primary sheets
and 3 supplemental sheets
of C.&N.W.RY from survey
station 2112+28 to survey station 2323+46

Valuation Engineer.

RIGHT OF WAY AND TRACK MAP
CHICAGO AND NORTH-WESTERN RAILWAY
OPERATED BY THE
C.&N-W.RY. CO.
GALENA DIVISION
GENOA JCT, WIS. TO WILLIAMS BAY, WIS.
STA. 2112+28 TO STA. 2323+46
SCALE: 1 IN. = 400 FT. JUNE 30, 1917.
OFFICE OF CHIEF ENGINEER
CHICAGO, ILL.

WIS V-1 2