


L A K E

M I C H I G A N



Sheet No. 2 of 3 Primary sheets
and 31 supplemental sheets
of C. & N.W.R. from survey
station 2575+85 to survey station 2787+05

RIGHT OF WAY AND TRACK MAP
CHICAGO AND NORTH-WESTERN RAILWAY
OPERATED BY THE
C. & N.W. RY. CO.
WISCONSIN DIVISION
ILL.-WIS. STATE LINE TO MILWAUKEE, WIS.
STA. 2575+85 TO STA. 2787+05
SCALE: 1 IN. = 400 FT.
OFFICE OF CHIEF ENGINEER
CHICAGO, ILL.

Printed - D.B. Dec 7, 1918
Revised - D.B. Dec 7, 1918
Checked - D.B. Dec 7, 1918

[Signature]
Valuation Engineer