


No.	NAME	RESIDENCE	DATE	Book	RECORD		No. R.	Ac.
					1818-1820	1820-1825		
1	Corrad, Boas	G. B. M. & C. R. Co.	Sept. 17, 1853	M	107	Oct. 1, 1855	5975	Ac.
2	M. R. Green	M. R. Co.	Nov. 1, 1851	D	102	Dec. 31, 1861		
		G. B. M. & C. R. Co.	Sept. 17, 1855	D	286	Sept. 23, 1857		
J. A. & J. C. CO. N. Y.								
3	Alfred Burroughs	"	Sept. 20, 1853	28	316	Oct. 17, 1855	2,545	
4	Wm. Burroughs	"	Aug. 20, 1854	29	316		8906	
5	Wm. Burroughs	"	Apr. 22, 1854	29	314	May 24, 1854		
6	Joseph Bishop	"	Sept. 26, 1855	28	316	Oct. 1, 1855	875	
7	Henry F. Coe	"	Oct. 1, 1851	28	316	Oct. 1, 1854	1,600	
		Conservation	Nov. 11, 1861			Oct. 1, 1861	2,400	
		Court						

L A K E
M I C H I G A N



RIGHT OF WAY AND TRACK MAP
CHICAGO AND NORTH-WESTERN RAILWAY
OPERATED BY THE

WISCONSIN DIVISION
KENOSHA WIS TO MILWAUKEE WIS

Sheet No. 4 of 2 Primary sheets
and 31 supplemental sheets
of C.&N.W.R.R. from survey
station 2998+25 to survey station 3209+45.

WISCONSIN DIVISION

KENOSHA, WIS. to MILWAUKEE, WIS.

STA. 2998+25 TO STA. 3209+45

SCALE 1"= 400 FT.

JUNE 30, 1917

Plated - D.B.D.-Nov. 25 - 1918.
Trocéd - S.A.H.-Jan. 18 - 1919.
Checked - D.B.D.-March 7 - 1919.

Valuation Engineer

4