


Plotted D.B.D. Oct. 17, 1918.
Traced S.A.H. Jan. 6, 1919.
Checked D.B.D. March 1, 1919.



NO.	NAME	DATE	BOOK	PAGE	RECORD
1	E. D. Phillips	Apr. 6, 1919	145	505	Apr. 10, 1919
2	E. D. Phillips	Apr. 10, 1919	145	505	Apr. 10, 1919
3	Am. 447095	Apr. 10, 1919	145	505	Apr. 10, 1919

RIGHT OF WAY AND TRACK MAP
CHICAGO AND NORTH-WESTERN RAILWAY
OPERATED BY THE
C. & N. W. RY. CO.
WISCONSIN DIVISION
KENOSHA, WIS. TO MILWAUKEE, WIS.
STA. 3843+00 TO STA. 4023+63
SCALE 1 IN. = 400 FT.
OFFICE OF CHIEF ENGINEER
JUNE 30, 1917
CHICAGO, ILL.

