



E. & W. Center Line Sec 9 T.7N. R.22E.
4609+68 END OF SUB DIVISION WIS.V.3

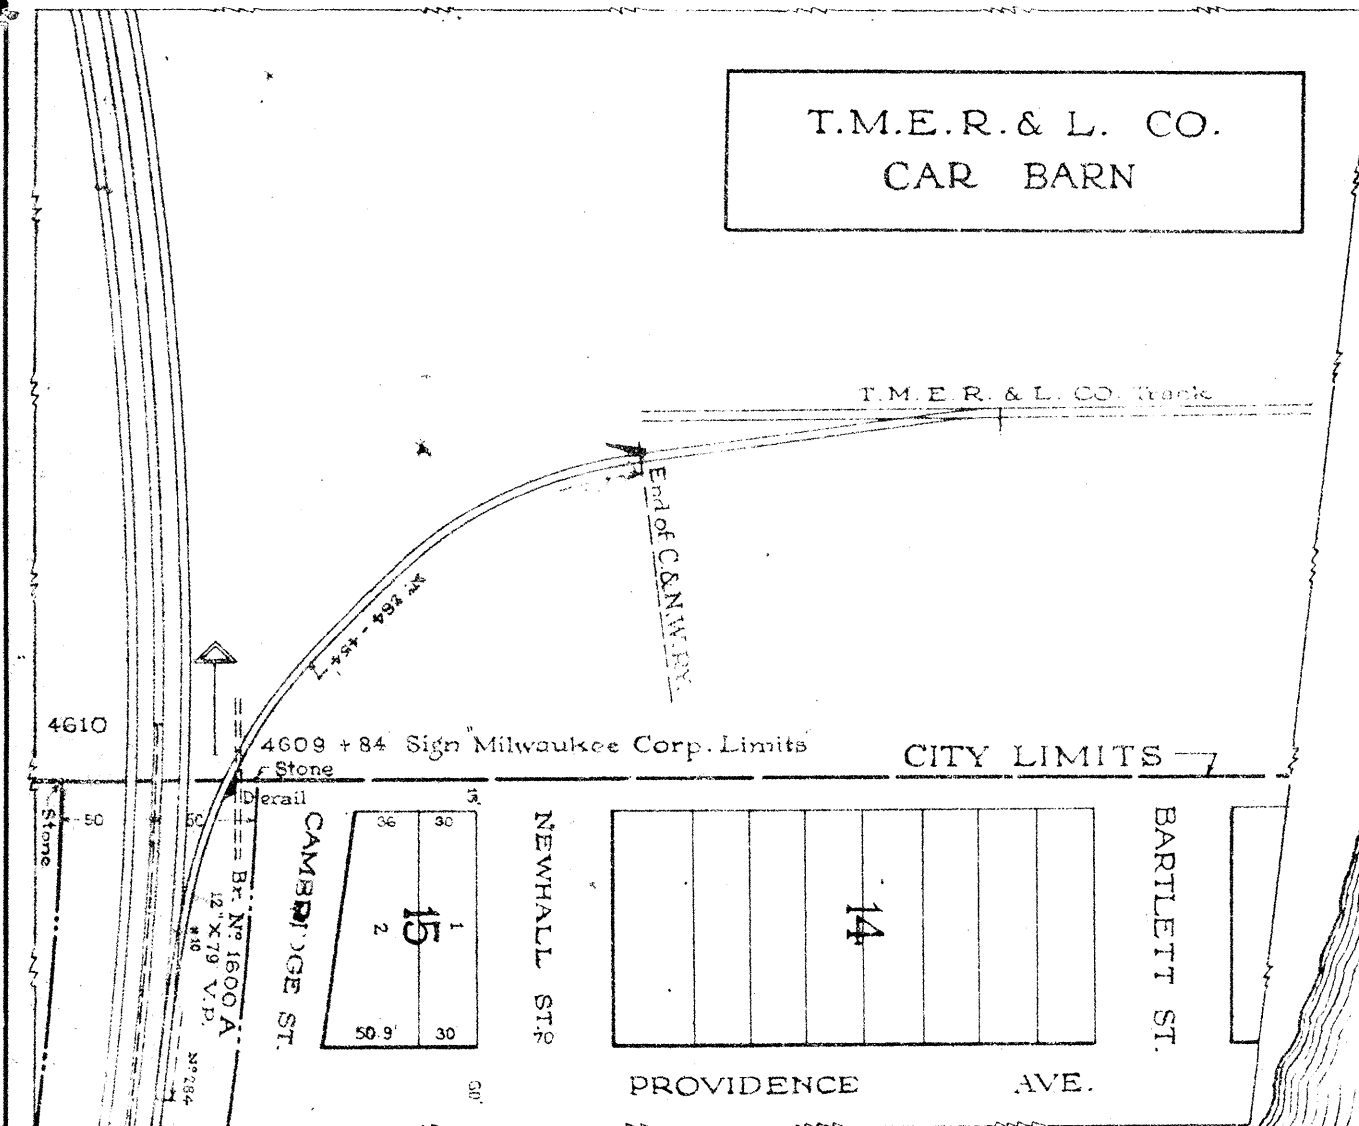

MILWAUKEE

RIVER

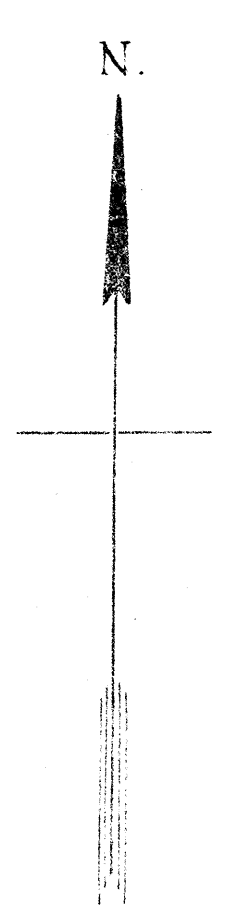

Sheet No. 7 of 7 Primary
sheets and 11 Supplemental
sheets of City Limits from
survey station 4456+00 to
survey station 4609+68
and 2 extra sheets

Ass't. Eng. Valuation

STATION MAP - TRACKS & STRUCTURES
CHICAGO AND NORTH-WESTERN RAILWAY
OPERATED BY THE
C. & N.W. RY. CO.
WISCONSIN DIVISION
MILWAUKEE, WIS.

STA. 4456+00 TO STA. 4609+68
SCALE: 1"=100 FT.
OFFICE OF CHIEF ENGINEER
JUNE 30, 1917
CHICAGO, ILL.

