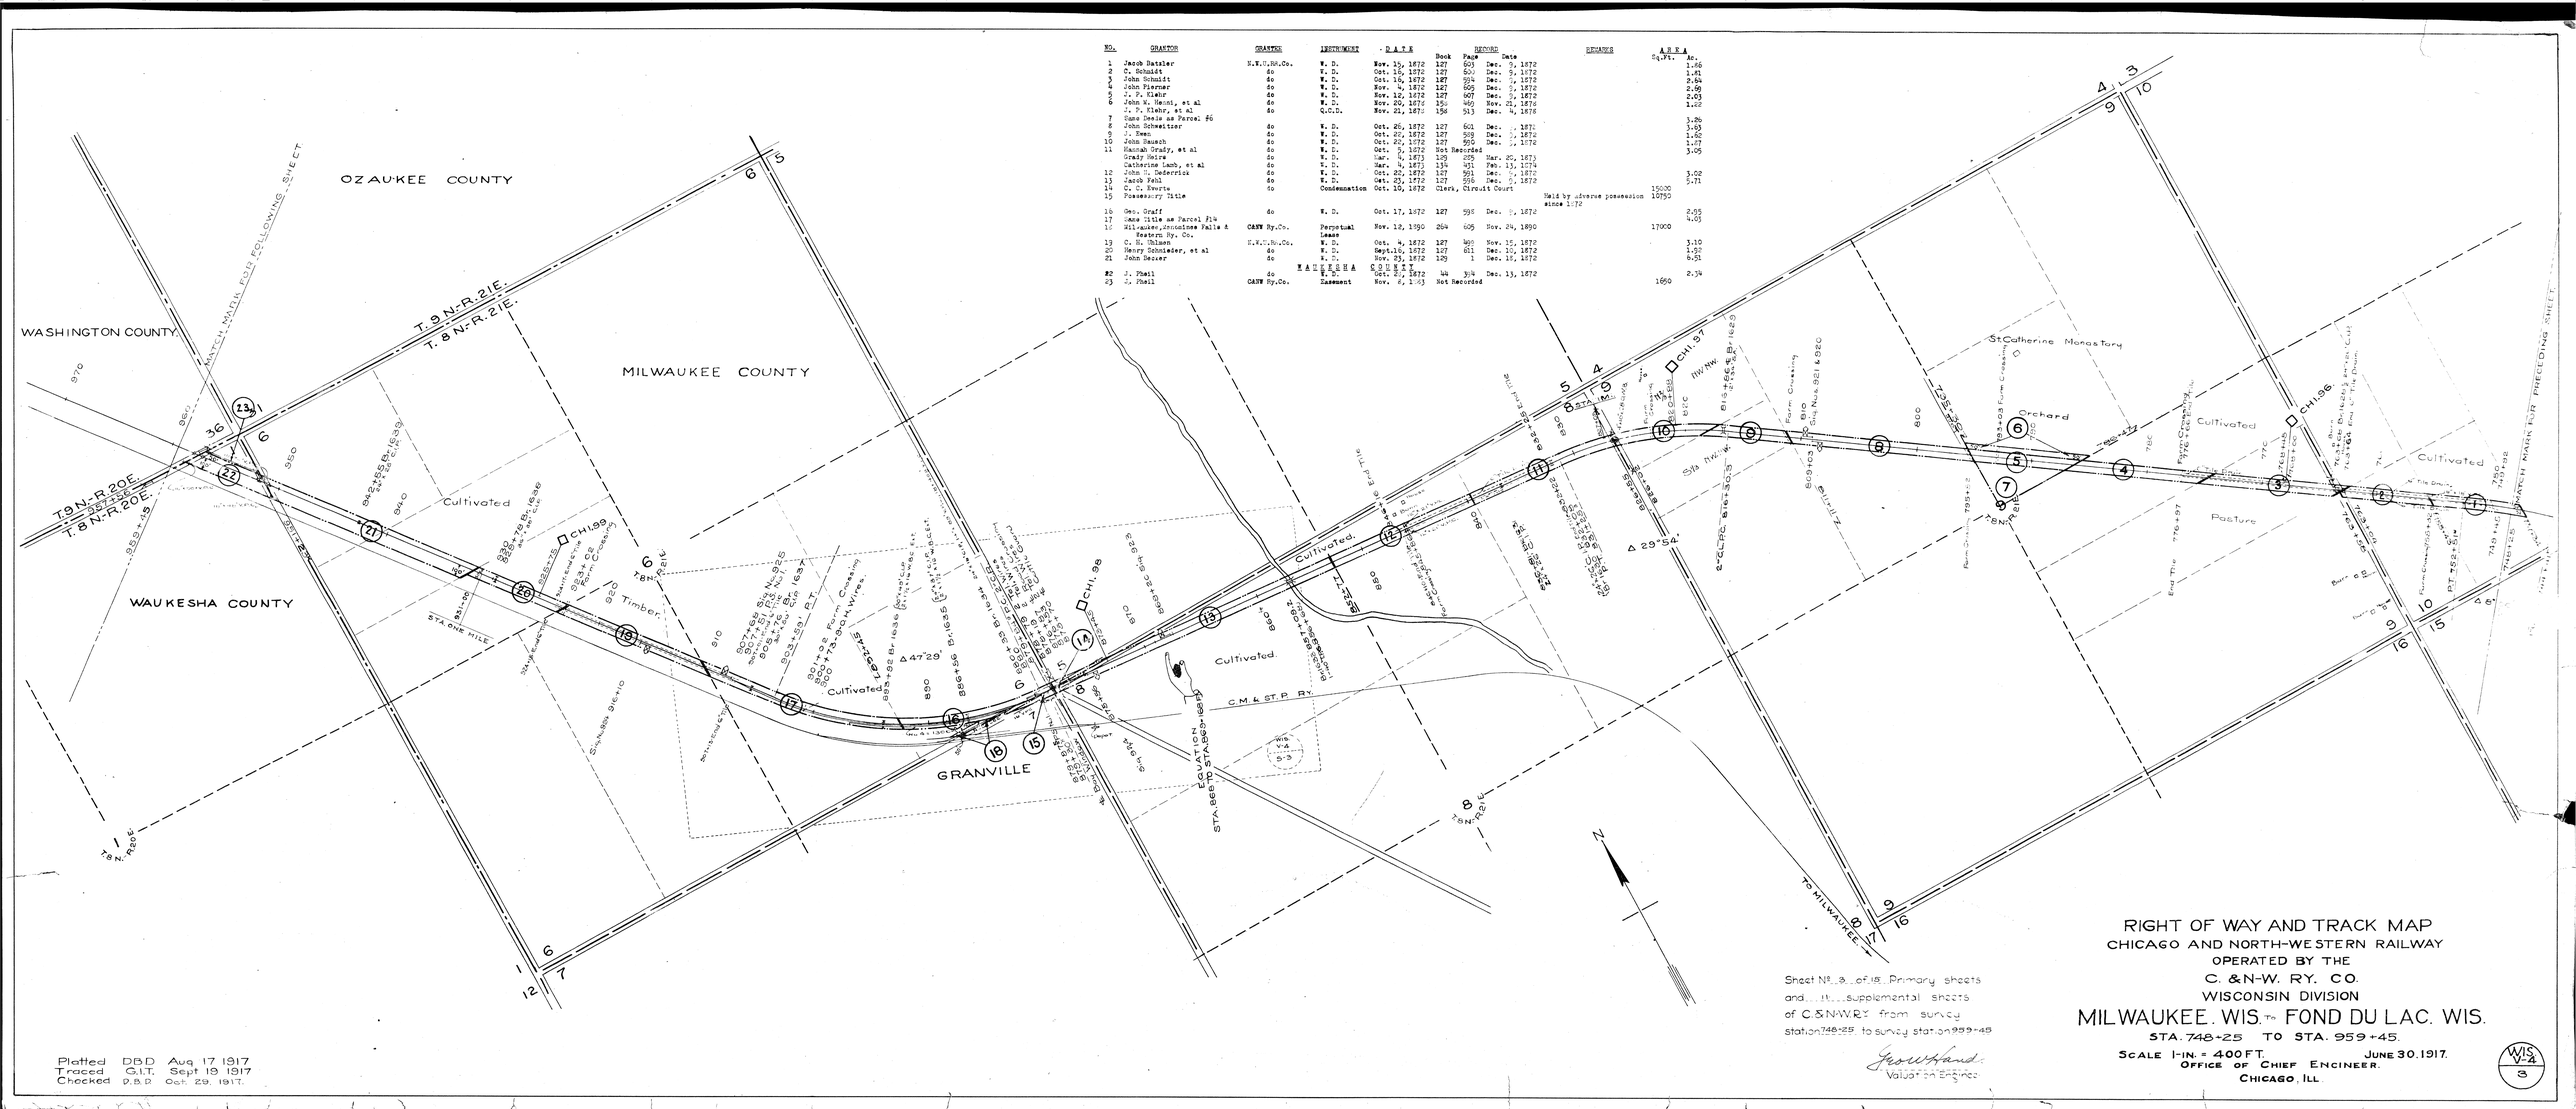

No.	Grantor	Grantee	Instrument	Date	Record Book	Record Page	Record Date	Remarks	Area Sq.Ft.	Area Ac.
1	Jacob Batzler	N.W.U.R.R.Co.	W. D.	Nov. 15, 1872	127	603	Dec. 5, 1872			1.46
2	C. Schmidt	do	W. D.	Oct. 18, 1872	127	600	Dec. 5, 1872			1.41
3	John Schmidt	do	W. D.	Oct. 16, 1872	127	594	Dec. 5, 1872			2.84
4	John Fierner	do	W. D.	Nov. 9, 1872	127	605	Dec. 5, 1872			2.98
5	J. P. Klehr	do	W. D.	Nov. 12, 1872	127	607	Dec. 5, 1872			2.63
6	John W. Hensi, et al	do	W. D.	Nov. 20, 1876	154	469	Nov. 25, 1876			1.42
	J. P. Klehr, et al	do	Q.C.D.	Nov. 21, 1877	158	513	Dec. 4, 1878			
7	Same Deede as Parcel #6									3.86
8	John Schweitzer	do	W. D.	Oct. 26, 1872	127	601	Dec. , 1872			3.65
9	J. Sess	do	W. D.	Oct. 20, 1872	127	598	Dec. , 1872			1.60
10	John Rausch	do	W. D.	Oct. 22, 1872	127	599	Dec. , 1872			1.07
11	Hannah Grady, et al	do	W. D.	Oct. 9, 1872	Not Recorded					3.05
	Grady Heirs	do	W. D.	Mar. 6, 1873	129	205	Mar. 20, 1873			
	Catherine Lamb, et al	do	W. D.	Mar. 4, 1873	134	311	Feb. 13, 1874			
12	John H. Dederick	do	W. D.	Oct. 22, 1872	127	591	Dec. , 1872			3.02
13	Jacob Fehl	do	W. D.	Oct. 23, 1872	127	596	Dec. , 1872			5.71
14	C. C. Ewerte	do	Condemnation	Oct. 10, 1872	Clerk, Circuit Court				15000	
15	Possessory Title							Held by adverse possession since 1872	10750	
16	Geo. Graff	do	W. D.	Oct. 17, 1872	127	598	Dec. , 1872			2.95
17	Same Title as Parcel #14									4.03
18	Milwaukee, Menomonee Falls & Western Ry. Co.	CMStP Ry.Co.	Perpetual Lease	Nov. 12, 1890	264	605	Nov. 24, 1890		17000	
19	C. H. Ohlsen	N.W.U.R.R.Co.	W. D.	Oct. 4, 1872	127	590	Nov. 15, 1872			3.10
20	Henry Schmieler, et al	do	W. D.	Sept.16, 1872	127	611	Dec. 10, 1872			1.52
21	John Decker	do	W. D.	Nov. 25, 1872	129	1	Dec. 17, 1872			6.51
		WAUKESHA COUNTY								
#2	J. Fhail	do	W. D.	Oct. 27, 1872	44	394	Dec. 13, 1872			2.34
#3	J. Fhail	CMStP Ry.Co.	Easement	Nov. 8, 1883	Not Recorded				1650	

Platted DBD Aug. 17 1917
Traced G.I.T. Sept 19 1917
Checked D.B.D Oct. 29. 1917.

Sheet No. 9 of 18 Primary sheets
and ... supplemental sheets
of C.&N.W.R.Y. from survey
station 748+25 to survey station 959+45

Joseph Hand
Valuation Engineer

RIGHT OF WAY AND TRACK MAP
CHICAGO AND NORTH-WESTERN RAILWAY
OPERATED BY THE
C. & N-W. RY. CO.
WISCONSIN DIVISION
MILWAUKEE, WIS. to FOND DU LAC, WIS.
STA. 748+25 TO STA. 959+45.
SCALE 1-IN. = 400 FT. JUNE 30. 1917.
OFFICE OF CHIEF ENGINEER.
CHICAGO, ILL.

WIS V-A 9