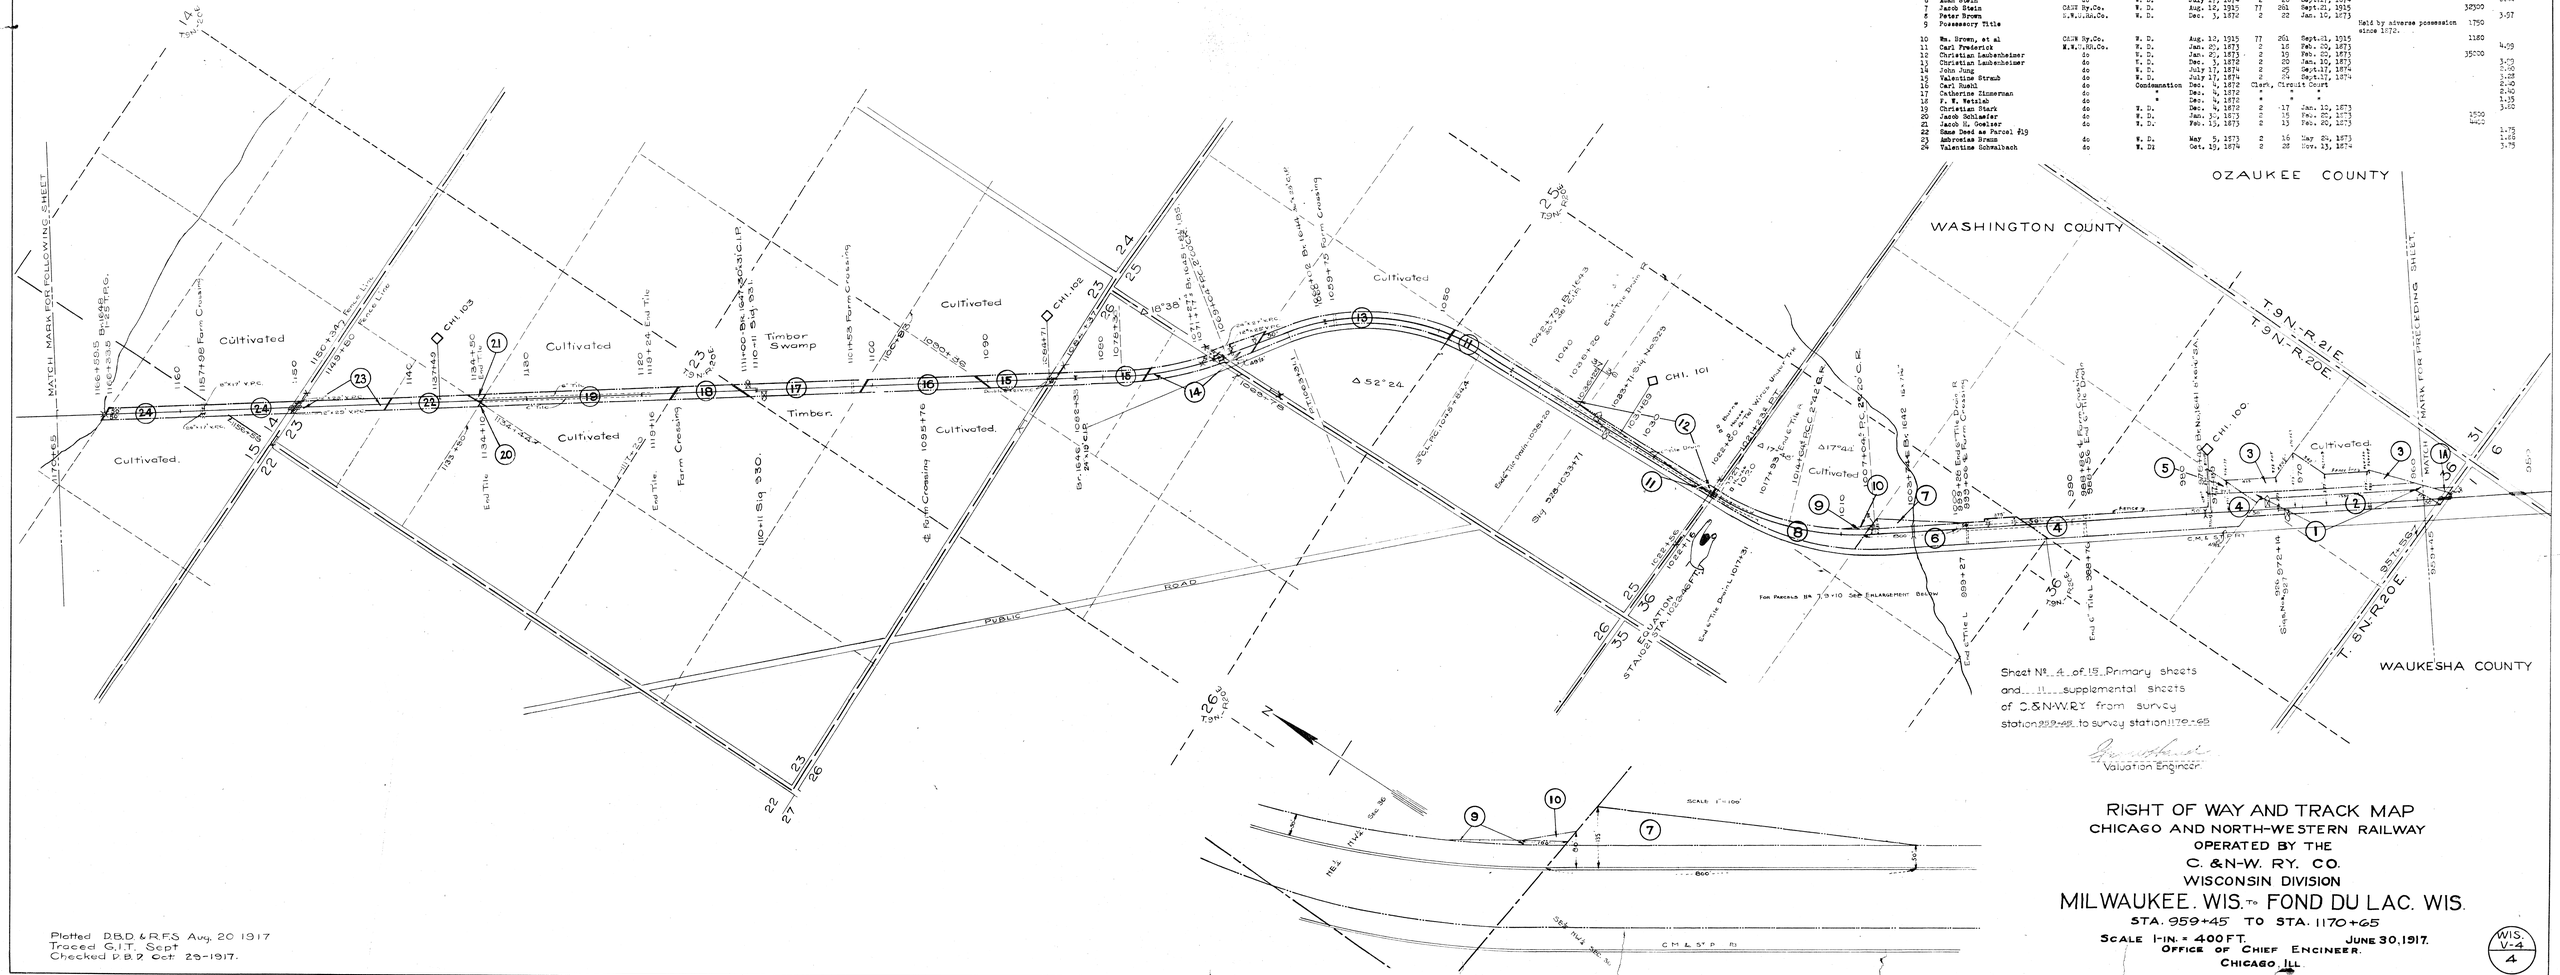

NO.	GRANTOR	GRANTEE	INSTRUMENT	DATE	RECORD Book	RECORD Page	RECORD Date	REMARKS	AREA Sq.Ft.	AREA Ac.
1	Abraham Laley	N.W.U.Rd.Co.	W. D.	July 17, 1874	11	27	Sept.17, 1874	1st.[illegible] Ac.)bought with Parcel #1 since sold		2.42
2	Possessory Title							Held by adverse possession since 1871.		5.08
3	Abraham Laley	N.W.U.Rd.Co.	W. D.	Mar. 1, 1876	33	317	Apr. 7, 1876			4.92
4	Frederich Steinmits	do	W. D.	Dec. 3, 1872	2	21	Jan. 10, 1873			8.87
5	Fred. Steinmits	do	W. D.	Mar. 10, 1876	33	321	Apr. 7, 1876		33925	
6	Adam Stein	do	W. D.	July 17, 1874	2	20	Sept.17, 1874			6.34
7	Jacob Stein	C&NW Ry.Co.	W. D.	Aug. 12, 1915	77	261	Sept.21, 1915		32500	
8	Peter Brown	N.W.U.Rd.Co.	W. D.	Dec. 3, 1872	2	22	Jan. 10, 1873			3.97
9	Possessory Title							Held by adverse possession since 1872.	1750	
10	Wm. Brown, et al	C&NW Ry.Co.	W. D.	Aug. 12, 1915	77	261	Sept.21, 1915		1180	
11	Carl Frederick	N.W.U.Rd.Co.	W. D.	Jan. 20, 1873	2	16	Feb. 20, 1873			4.09
12	Christian Laubenheimer	do	W. D.	Jan. 20, 1873	2	19	Feb. 20, 1873		35000	
13	Christian Laubenheimer	do	W. D.	Dec. 3, 1872	2	20	Jan. 10, 1873			3.03
14	John Jung	do	W. D.	July 17, 1874	2	29	Sept.17, 1874			1.00
15	Valentine Strmub	do	W. D.	July 17, 1874	2	30	Sept.17, 1874			3.08
16	Carl Buehl	do	Condemnation	Dec. 4, 1872	Clerk, Circuit Court					2.00
17	Catherine Zinnerman	do	"	Dec. 4, 1872	"	"	"			2.36
18	F. W. Retalab	do	"	Dec. 4, 1872	"	"	"			1.19
19	Christian Stark	do	W. D.	Dec. 4, 1872	2	17	Jan. 10, 1873			3.80
20	Jacob Schlaefer	do	W. D.	Jan. 30, 1873	2	15	Feb. 20, 1873		1520	
21	Jacob H. Goelzer	do	W. D.	Feb. 15, 1873	2	13	Feb. 20, 1873		1400	
22	Same Deed as Parcel #19									1.75
23	Abbrotas Brann	do	W. D.	May 5, 1873	2	16	May 24, 1873			1.60
24	Valentine Schwalbach	do	W. D.	Oct. 19, 1874	2	28	Nov. 13, 1874			3.75

Platted D.B.D. & R.F.S. Aug. 20 1917
Traced G.I.T. Sept
Checked P.B.P. Oct 29-1917.

RIGHT OF WAY AND TRACK MAP
CHICAGO AND NORTH-WESTERN RAILWAY
OPERATED BY THE
C. & N-W. RY. CO.
WISCONSIN DIVISION
MILWAUKEE. WIS. To FOND DU LAC. WIS.
STA. 959+45 TO STA. 1170+65
SCALE 1-IN. = 400 FT. JUNE 30, 1917.
OFFICE OF CHIEF ENGINEER.
CHICAGO, ILL.

WIS. V-4 4