
 


Plotted R.F.S. July 30 1917
Traced G.I.T. Sept 14 1917
Checked V.B.B. Oct 30 1917

Sheet No. 5 of 15 Primary sheets
and 11 supplemental sheets
of C&N.W.R. from survey
station 1170+65 to survey station 1381+85

MILWAUKEE WIS. - FOND DU LAC WIS

Scale 1" = 400 FT.
Office of Chief Engineer
June 30 1917
CHICAGO ILL.

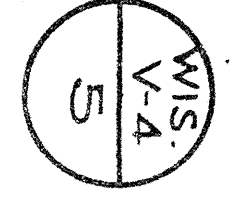

NO.	NAME	DATE	PAGE	RECORD	REMARKS	A. E. K. A.
1	Abraham Brown	May 15, 1873	2	Aug. 20, 1873		3.24
2	Frank Schneider	Mar. 29, 1873	2	Apr. 2, 1873		3.00
3	David Stark	Dec. 14, 1872	2	Jan. 10, 1873		3.76
4	Nicholas Starch	Jan. 12, 1873	2	July 10, 1873		3.23
5	Henry Roebuck	Jan. 10, 1873	2	Mar. 1, 1873		1.91
6	Peter Wolf	Jan. 14, 1873	2	Mar. 6, 1873		2.56
7	John Roebuck	Jan. 10, 1873	2	Mar. 1, 1873		2.97
8	Andrew Kall	Jan. 10, 1873	2	Mar. 1, 1873		1.96
9	Andrew Kall	Jan. 10, 1873	2	Mar. 1, 1873		1.96
10	Andrew Kall	Jan. 10, 1873	2	Mar. 1, 1873		1.96
11	O. A. Jones	June 15, 1902	32	Not Recorded		1.17
12	Peter Wolf	June 25, 1873	32	Not Recorded		1.17
13	Adam Kall	June 10, 1873	32	Not Recorded		2.44
14	Adam Kall	June 10, 1873	32	Not Recorded		2.44
15	Adam Kall	June 10, 1873	32	Not Recorded		2.44
16	Adam Kall	June 10, 1873	32	Not Recorded		2.44
17	Paul Kall	June 10, 1873	32	Not Recorded		2.44
18	Nicholas Kall	June 10, 1873	32	Not Recorded		2.44
19	Henry Kall	June 10, 1873	32	Not Recorded		2.44
20	Samuel Kall	June 10, 1873	32	Not Recorded		2.44
21	Henry Kall	June 10, 1873	32	Not Recorded		2.44
22	Henry Kall	June 10, 1873	32	Not Recorded		2.44
23	Geo. Kall, et al	June 24, 1873	33	Not Recorded		4.16
24	Geo. Kall, et al	June 24, 1873	33	Not Recorded		4.16
25	Geo. Kall, et al	June 24, 1873	33	Not Recorded		4.16
26	Geo. Kall, et al	June 24, 1873	33	Not Recorded		4.16
27	Philip Gerdner	Aug. 6, 1873	2	Aug. 6, 1873		1.51
28	Carl Gerdner	Aug. 6, 1873	2	Aug. 6, 1873		1.51

RIGHT OF WAY AND TRACK MAP
CHICAGO AND NORTH-WESTERN RAILWAY
OPERATED BY THE
C. & N. W. RY. CO.
WISCONSIN DIVISION
MILWAUKEE WIS. - FOND DU LAC WIS
STA. 1170+65 TO STA. 1381+85
SCALE 1" = 400 FT.
OFFICE OF CHIEF ENGINEER
JUNE 30 1917
CHICAGO ILL.