


Plotted D.B.D. Aug. 8, 1917.
Traced G.L.T. Sept. 10, 1917.
Checked P.B.R. Nov. 6, 1917.

23
26

24
25

24
25

19
30



NO.	NAME	DATE	REMARKS	SCALE
1	Katharine Jensen	Dec. 6, 1912	Book 34, Page 10, 1913	1/4"
2	C. F. J. Jensen	Dec. 6, 1912	Book 34, Page 10, 1913	1/4"
3	J. F. Jensen	Dec. 6, 1912	Book 34, Page 10, 1913	1/4"
4	J. F. Jensen	Dec. 6, 1912	Book 34, Page 10, 1913	1/4"
RIGHT OF WAY AND TRACK MAP
CHICAGO AND NORTH-WESTERN RAILWAY
OPERATED BY THE
C. & N.-W. RY. CO.
WISCONSIN DIVISION
MILWAUKEE, WIS. TO FOND DULAC, WIS.
STA. 1593+05 TO STA. 1804+52
SCALE 1"=400 FT.
OFFICE OF CHIEF ENGINEER
JUNE 30, 1917.
CHICAGO, ILL.

