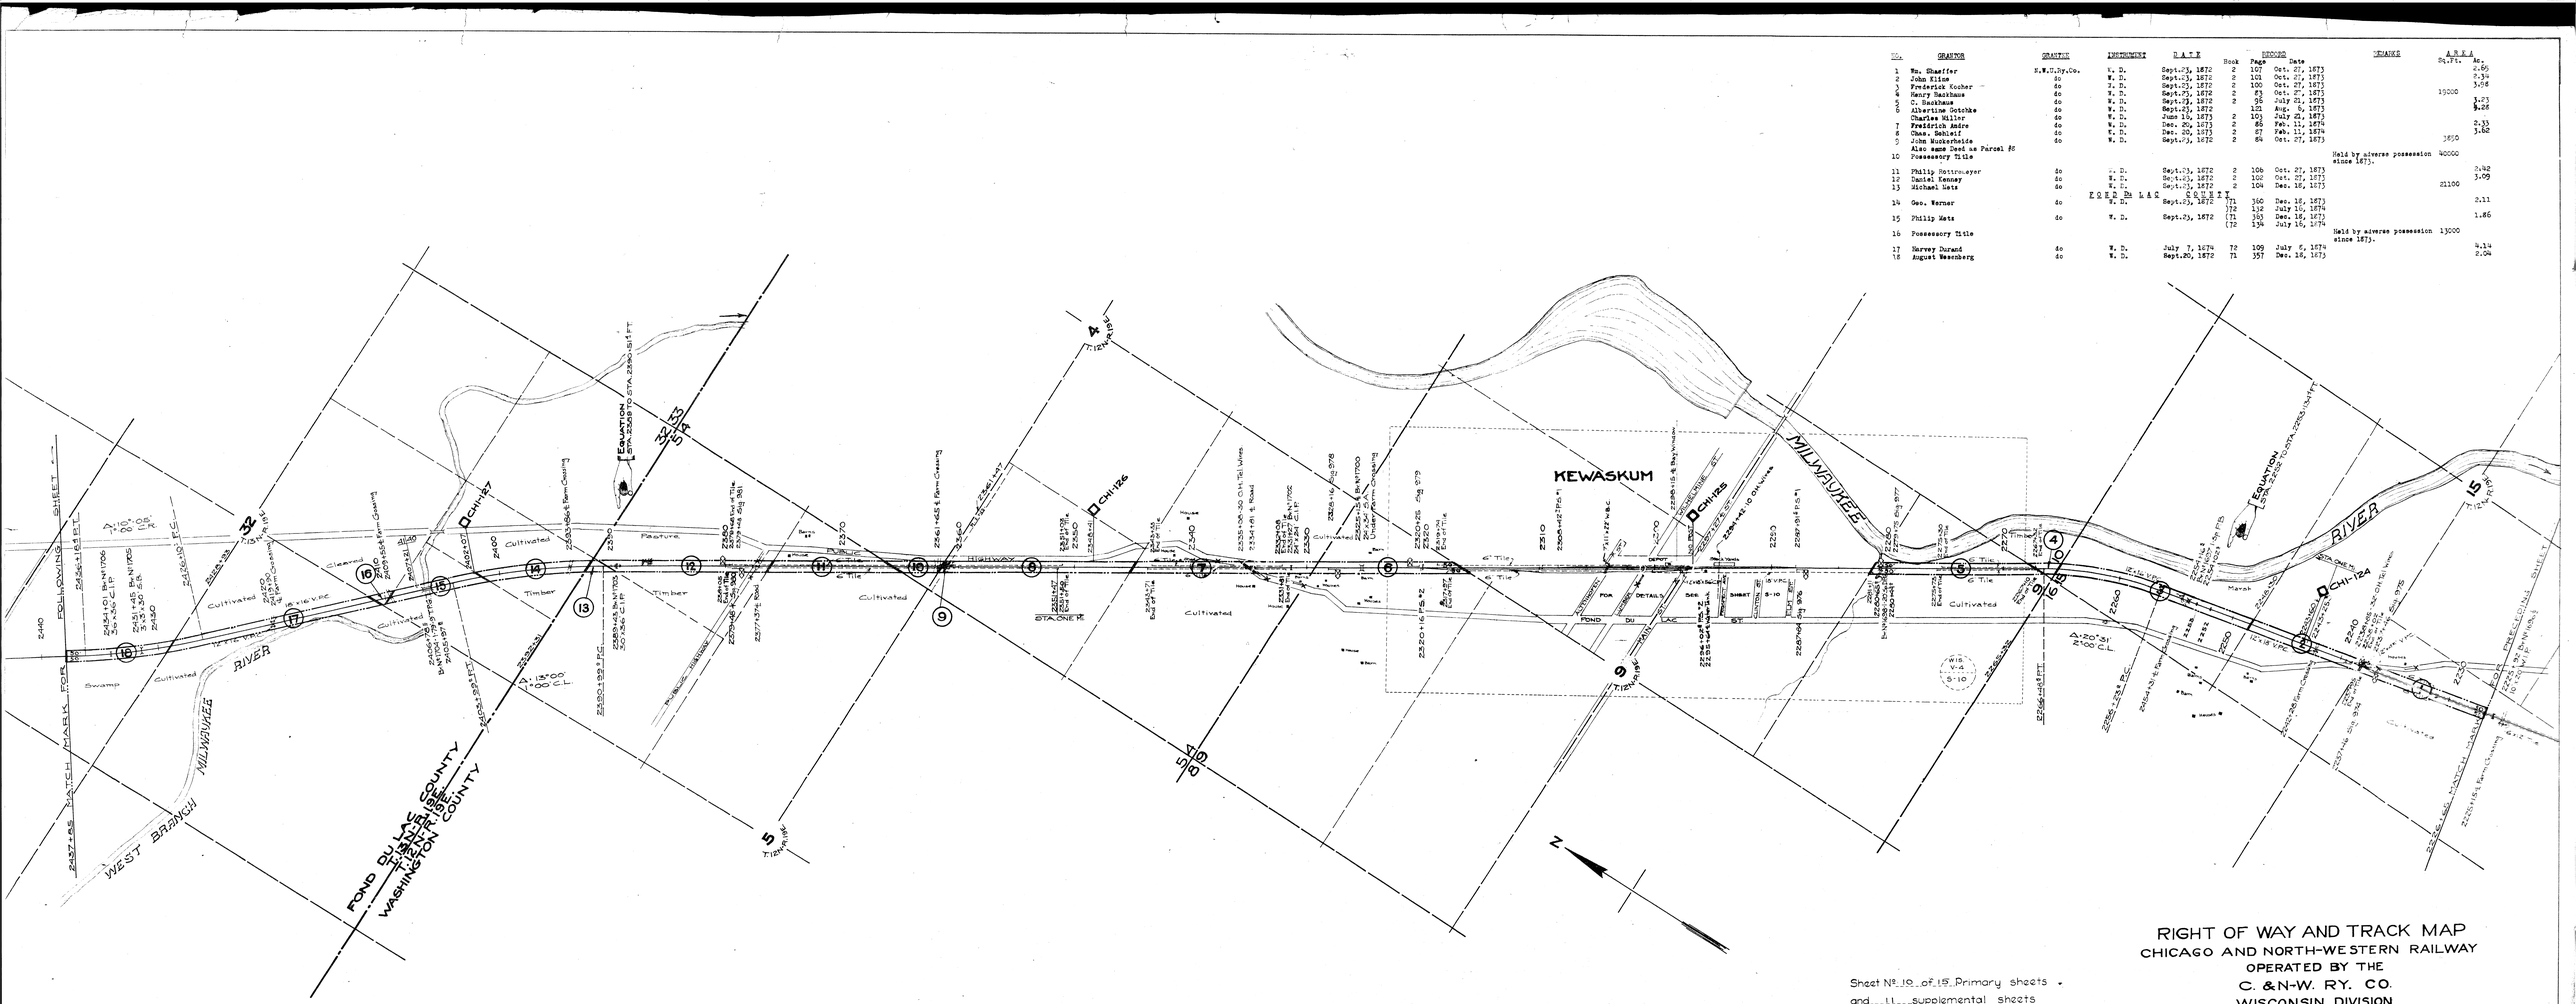

No.	Grantor	Grantee	Instrument	Date	Book	Page	Record Date	Remarks	Area Sq.Ft.	Area Ac.
1	Wm. Shaffer	M.W.U.Ry.Co.	W. D.	Sept.23, 1872	2	107	Oct. 27, 1873			4.85
2	John Elton	do	W. D.	Sept.23, 1872	2	101	Oct. 27, 1873			7.34
3	Frederick Kocher	do	W. D.	Sept.23, 1872	2	100	Oct. 27, 1873			3.98
4	Henry Hackhaus	do	W. D.	Sept.25, 1872	2	93	Oct. 27, 1873		19000	
5	C. Hackhaus	do	W. D.	Sept.29, 1872	2	96	July 21, 1873			1.23
6	Albertine Getchke	do	W. D.	Sept.23, 1872		101	Aug. 8, 1873			9.26
	Charles Miller	do	W. D.	June 16, 1873	2	103	July 21, 1873			
7	Fredirik Andre	do	W. D.	Dec. 29, 1873	2	88	Feb. 11, 1874			2.33
8	Chas. Zehlsdf	do	W. D.	Dec. 20, 1873	2	87	Feb. 11, 1874			3.82
9	John Muckerheide	do	W. D.	Sept.29, 1872	2	84	Oct. 27, 1873		1650	
	Also same Deed as Parcel #8									
10	Possessory Title							Held by adverse possession since 1873.	80000	
11	Philip Rottmeyer	do	W. D.	Sept.23, 1872	2	108	Oct. 27, 1873			2.82
12	Daniel Kenney	do	W. D.	Sept.23, 1872	2	102	Oct. 27, 1873			3.09
13	Michael Metz	do	W. D.	Sept.21, 1872	2	104	Dec. 16, 1873		21100	
			FOND DU LAC COUNTY							
14	Geo. Werner	do	W. D.	Sept.23, 1872	(T1	160	Dec. 16, 1873			2.11
					T2	132	July 10, 1874			
15	Philip Metz	do	W. D.	Sept.23, 1872	(T1	163	Dec. 16, 1873			1.86
					T2	134	July 16, 1874			
16	Possessory Title							Held by adverse possession since 1873.	13000	
17	Harvey Durand	do	W. D.	July 7, 1874	T2	109	July 6, 1874			4.14
18	August Wesenberg	do	W. D.	Sept.20, 1872	T1	157	Dec. 16, 1873			2.04

PLATTED - D.B.D. SEPT 11 1917
TRACED - W.H. OCT. 9 1917
CHECKED - D.B.D. OCT 18 1917

Sheet No. 10 of 15 Primary sheets
and ... ll ... supplemental sheets
of C.&N.W.R.Y. from survey
station 2226+65 to survey station 2437+85

Howland
Valuation Engineer.

RIGHT OF WAY AND TRACK MAP
CHICAGO AND NORTH-WESTERN RAILWAY
OPERATED BY THE
C. & N-W. RY. CO.
WISCONSIN DIVISION
MILWAUKEE. WIS. To FOND DU LAC. WIS.
STA. 2226+65 TO STA. 2437+85
SCALE 1-IN. = 400 FT. JUNE 30, 1917.
OFFICE OF CHIEF ENGINEER.
CHICAGO, ILL.

WIS V-4 10