
 


PLATTED - C&N
CHECKED - D&W
OCT 19 1917

RIGHT OF WAY AND TRACK MAP
CHICAGO AND NORTH-WESTERN RAILWAY
OPERATED BY THE
C. & N. W. RY. CO.
WISCONSIN DIVISION
MILWAUKEE, WIS. TO FOND DU LAC, WIS.
STA. 2649+05 TO STA. 2860+25
SCALE 1"=1/4" = 400 FT.
OFFICE OF CHIEF ENGINEER
JUNE 30, 1917
CHICAGO, ILL.

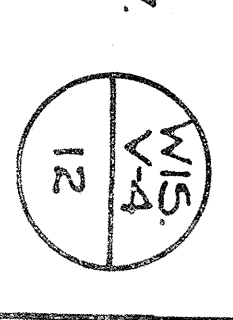

NO.	NAME	DATE	BOOK	PAGE	RECORD	DATE	BOOK	PAGE	RECORD
1	John Becker	May 9, 1873	67	993	May 24, 1873	117	3-28		
2	William Schmitt	Sept. 20, 1872	71	146	May 14, 1874	117	3-28		
3	William Schmitt	Jan. 19, 1873	67	993	May 24, 1873	117	3-28		
4	Frederick Jorg	Sept. 15, 1872	67	993	May 24, 1873	117	3-28		
5	Clark Johnson	Sept. 15, 1872	67	993	May 24, 1873	117	3-28		
6	Clark Johnson	Sept. 15, 1872	67	993	May 24, 1873	117	3-28		
7	Clark Johnson	Sept. 15, 1872	67	993	May 24, 1873	117	3-28		
8	Clark Johnson	Sept. 15, 1872	67	993	May 24, 1873	117	3-28		
9	Clark Johnson	Sept. 15, 1872	67	993	May 24, 1873	117	3-28		
10	Clark Johnson	Sept. 15, 1872	67	993	May 24, 1873	117	3-28		
11	Clark Johnson	Sept. 15, 1872	67	993	May 24, 1873	117	3-28		
12	Clark Johnson	Sept. 15, 1872	67	993	May 24, 1873	117	3-28		

Sheet No. 12, of 15, primary sheets
and 11 supplemental sheets
of C. & N. W. Ry. from survey
station 2649+05 to survey station 2860+25