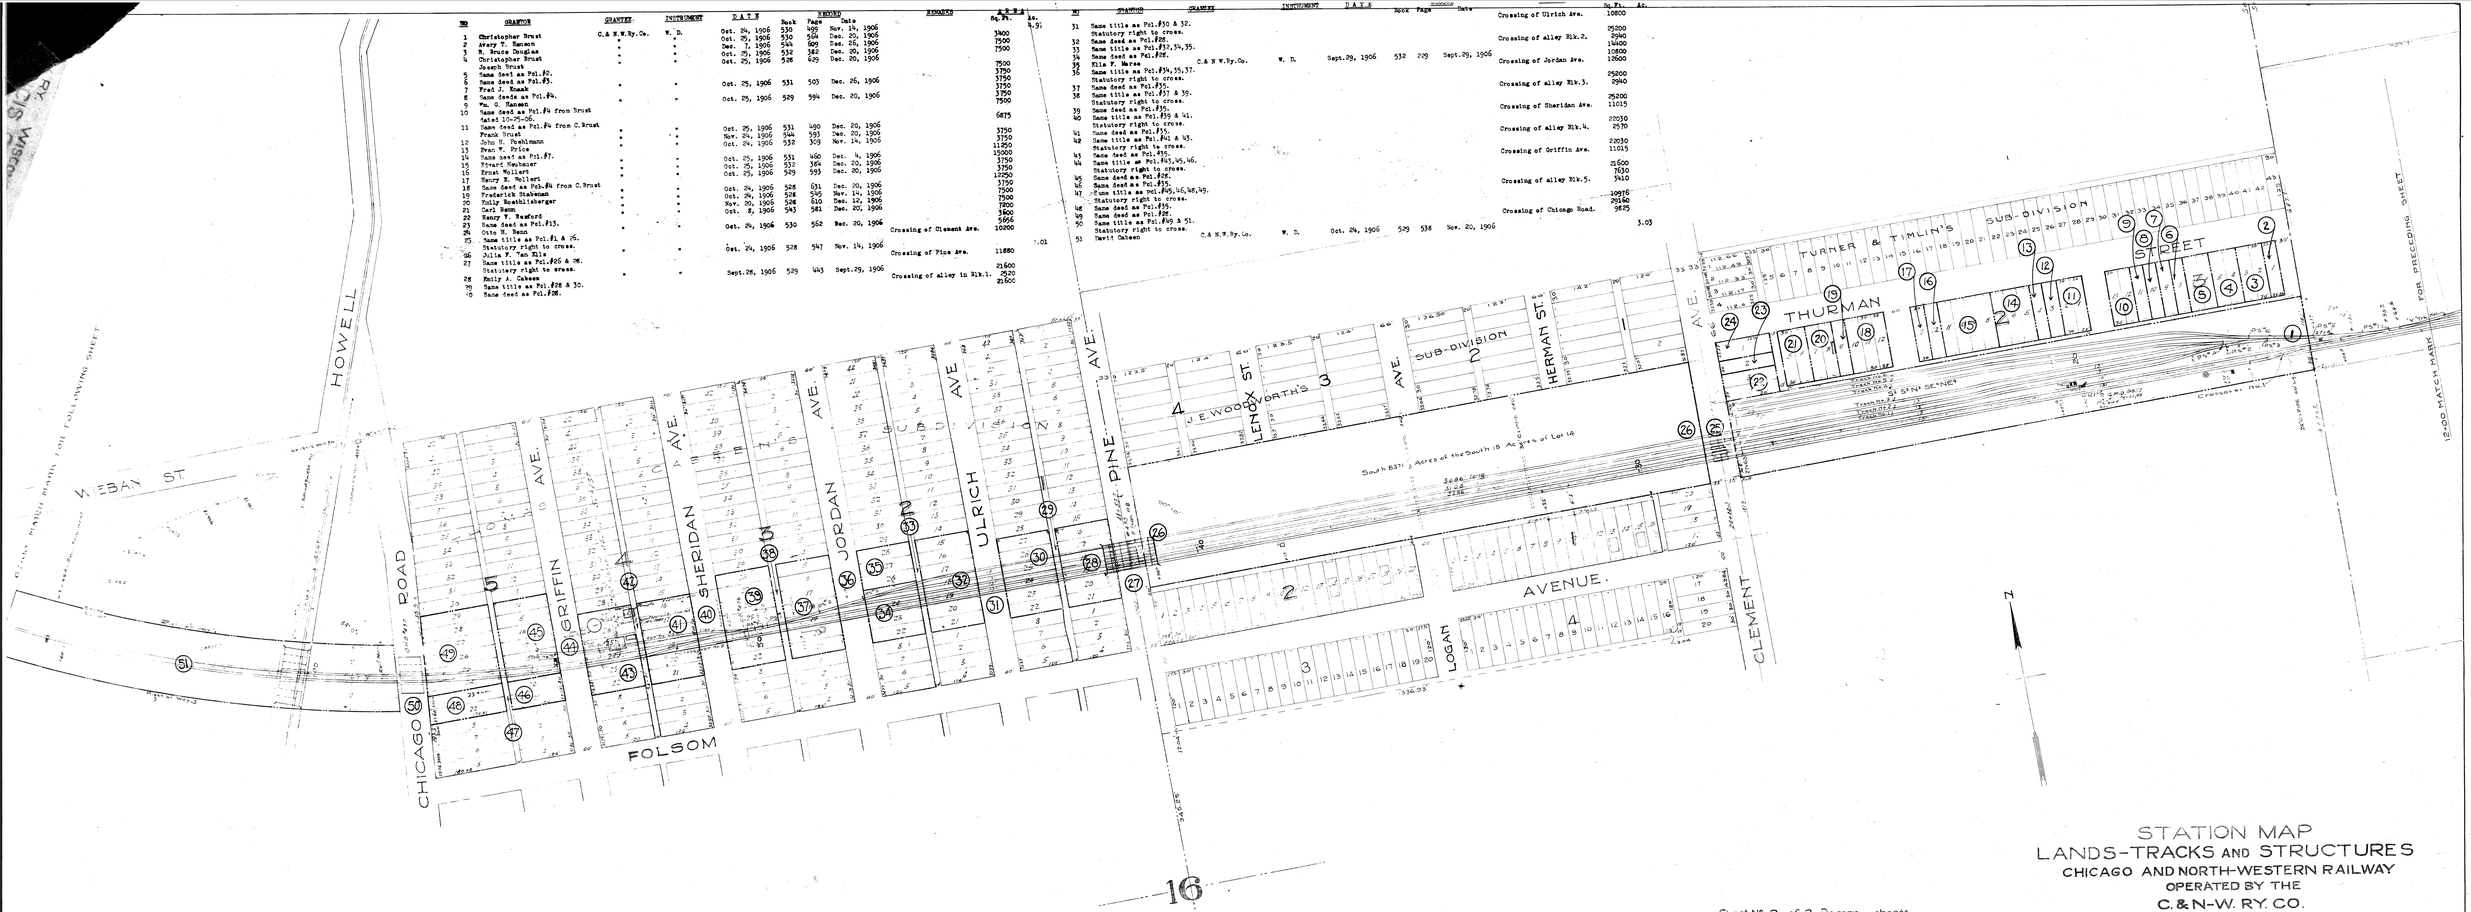
HOWELL
WEBAN ST
CHICAGO ROAD
FOLSOM
GRIFFIN AVE.
SHERIDAN AVE.
JORDAN AVE.
ULRICH AVE.
PINE AVE.
SUB-DIVISION
J.E. WOODWORTH'S
LENOX ST.
HERMAN ST.
TURNER & TIMLIN'S SUB-DIVISION
THURMAN
ST. PEET
AVENUE
CLEMENT
LOGAN
South 83.71 Acres of the South 15 Acres of Lot 14
Scale 1:16
Chimney (Ruin)
Transit Sta.
Transit Sta.
Transit Sta.