




NO.	OWNER	DATE	REMARKS	DATE	REMARKS	DATE	REMARKS	DATE	REMARKS
1	John Gallagher	Apr. 1, 1882	30	May 12, 1882	1000	30	May 12, 1882	1000	30
2	Samuel and Margaret A. J.	June 12, 1887	4	Nov. 16, 1887	150	4	Nov. 16, 1887	150	4
3	Andrew Patterson	Jan. 31, 1877	28	Feb. 4, 1877	435	28	Feb. 4, 1877	435	28
4	Paula Haddock	Apr. 21, 1876	2	Apr. 22, 1876	153	2	Apr. 22, 1876	153	2
5	Possessory title								
6	J. J. Thompson, et al	Aug. 5, 1927	1	Nov. 16, 1927	150	1	Nov. 16, 1927	150	1
7	John I. Calhoun	Nov. 10, 1877	4	Nov. 16, 1877	150	4	Nov. 16, 1877	150	4
8	Possessory title								
9	Deborah Corbett	Mar. 4, 1875	1	Mar. 12, 1875	150	1	Mar. 12, 1875	150	1
10	Possessory title								
11	Harold Condon, et al	Oct. 11, 1906	Not Received	Nov. 3, 1877	1072	Not Received	Nov. 3, 1877	1072	Not Received
12	Harold L. Davis	Nov. 27, 1877	2	Nov. 3, 1877	1072	2	Nov. 3, 1877	1072	2
13	Possessory title								
14	John A. Hunt	Feb. 6, 1871	1	Feb. 9, 1871	150	1	Feb. 9, 1871	150	1
15	John A. Hunt	Aug. 17, 1873	1	Aug. 30, 1873	150	1	Aug. 30, 1873	150	1

RIGHT OF WAY AND TRACK MAP
CHICAGO AND NORTH-WESTERN RAILWAY
OPERATED BY THE
C. & N. W. RY. CO.
WISCONSIN DIVISION
KENOSHA, WIS. TO GENOA JCT., WIS.
STA. 989+00 TO STA. 1200+00
SCALE: 1" = 400 FT.
JUN. 30, 1917
OFFICE OF CHIEF ENGINEER
CHICAGO, ILL.