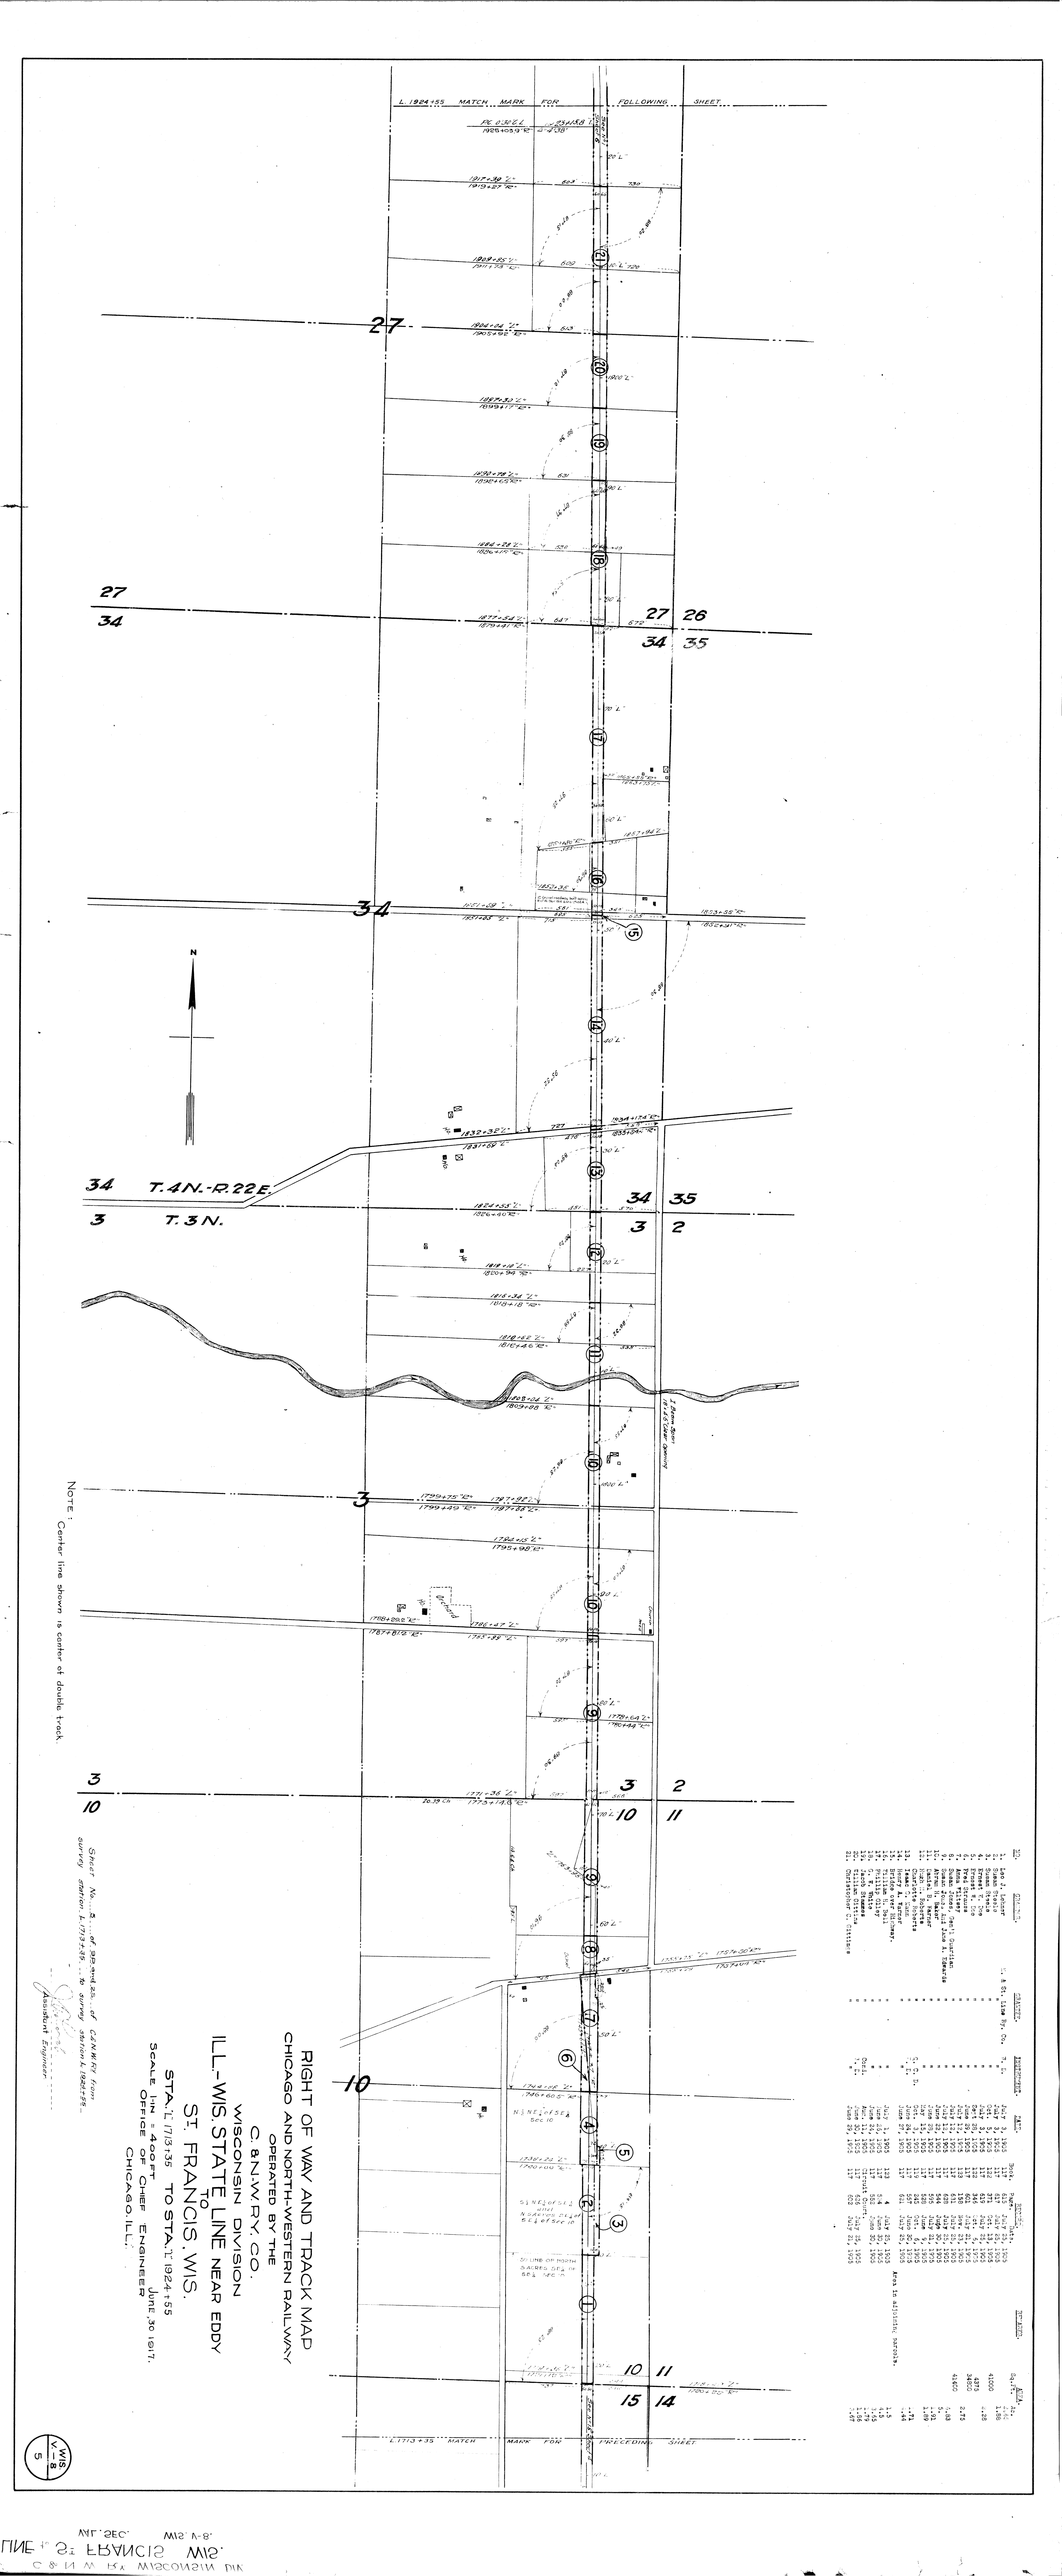

RIGHT OF WAY AND TRACK MAP

CHICAGO AND NORTH-WESTERN RAILWAY

OPERATED BY THE

C. & N.W.RY. CO.

WISCONSIN DIVISION

ILL-WIS. STATE LINE NEAR EDDY

TO

ST. FRANCIS, WIS.

STA. 1713+35 TO STA. 1924+55

Scale 1" = 100 ft.

Office of Chief Engineer

Chicago, Ill.

Dec. 30 1917.

Sheet No. 5 of 9 sheets. Plat of C&NW Ry. from survey station 1713+35 to survey station 1924+55.

Assistant Engineer.

NOTE: Center line shown is center of double track.

WIS-W-8
5

LINE at ST. FRANCIS WIS.
C. & N. W. Ry. Wisconsin Div.
NW. SEC. WIS. W-8.