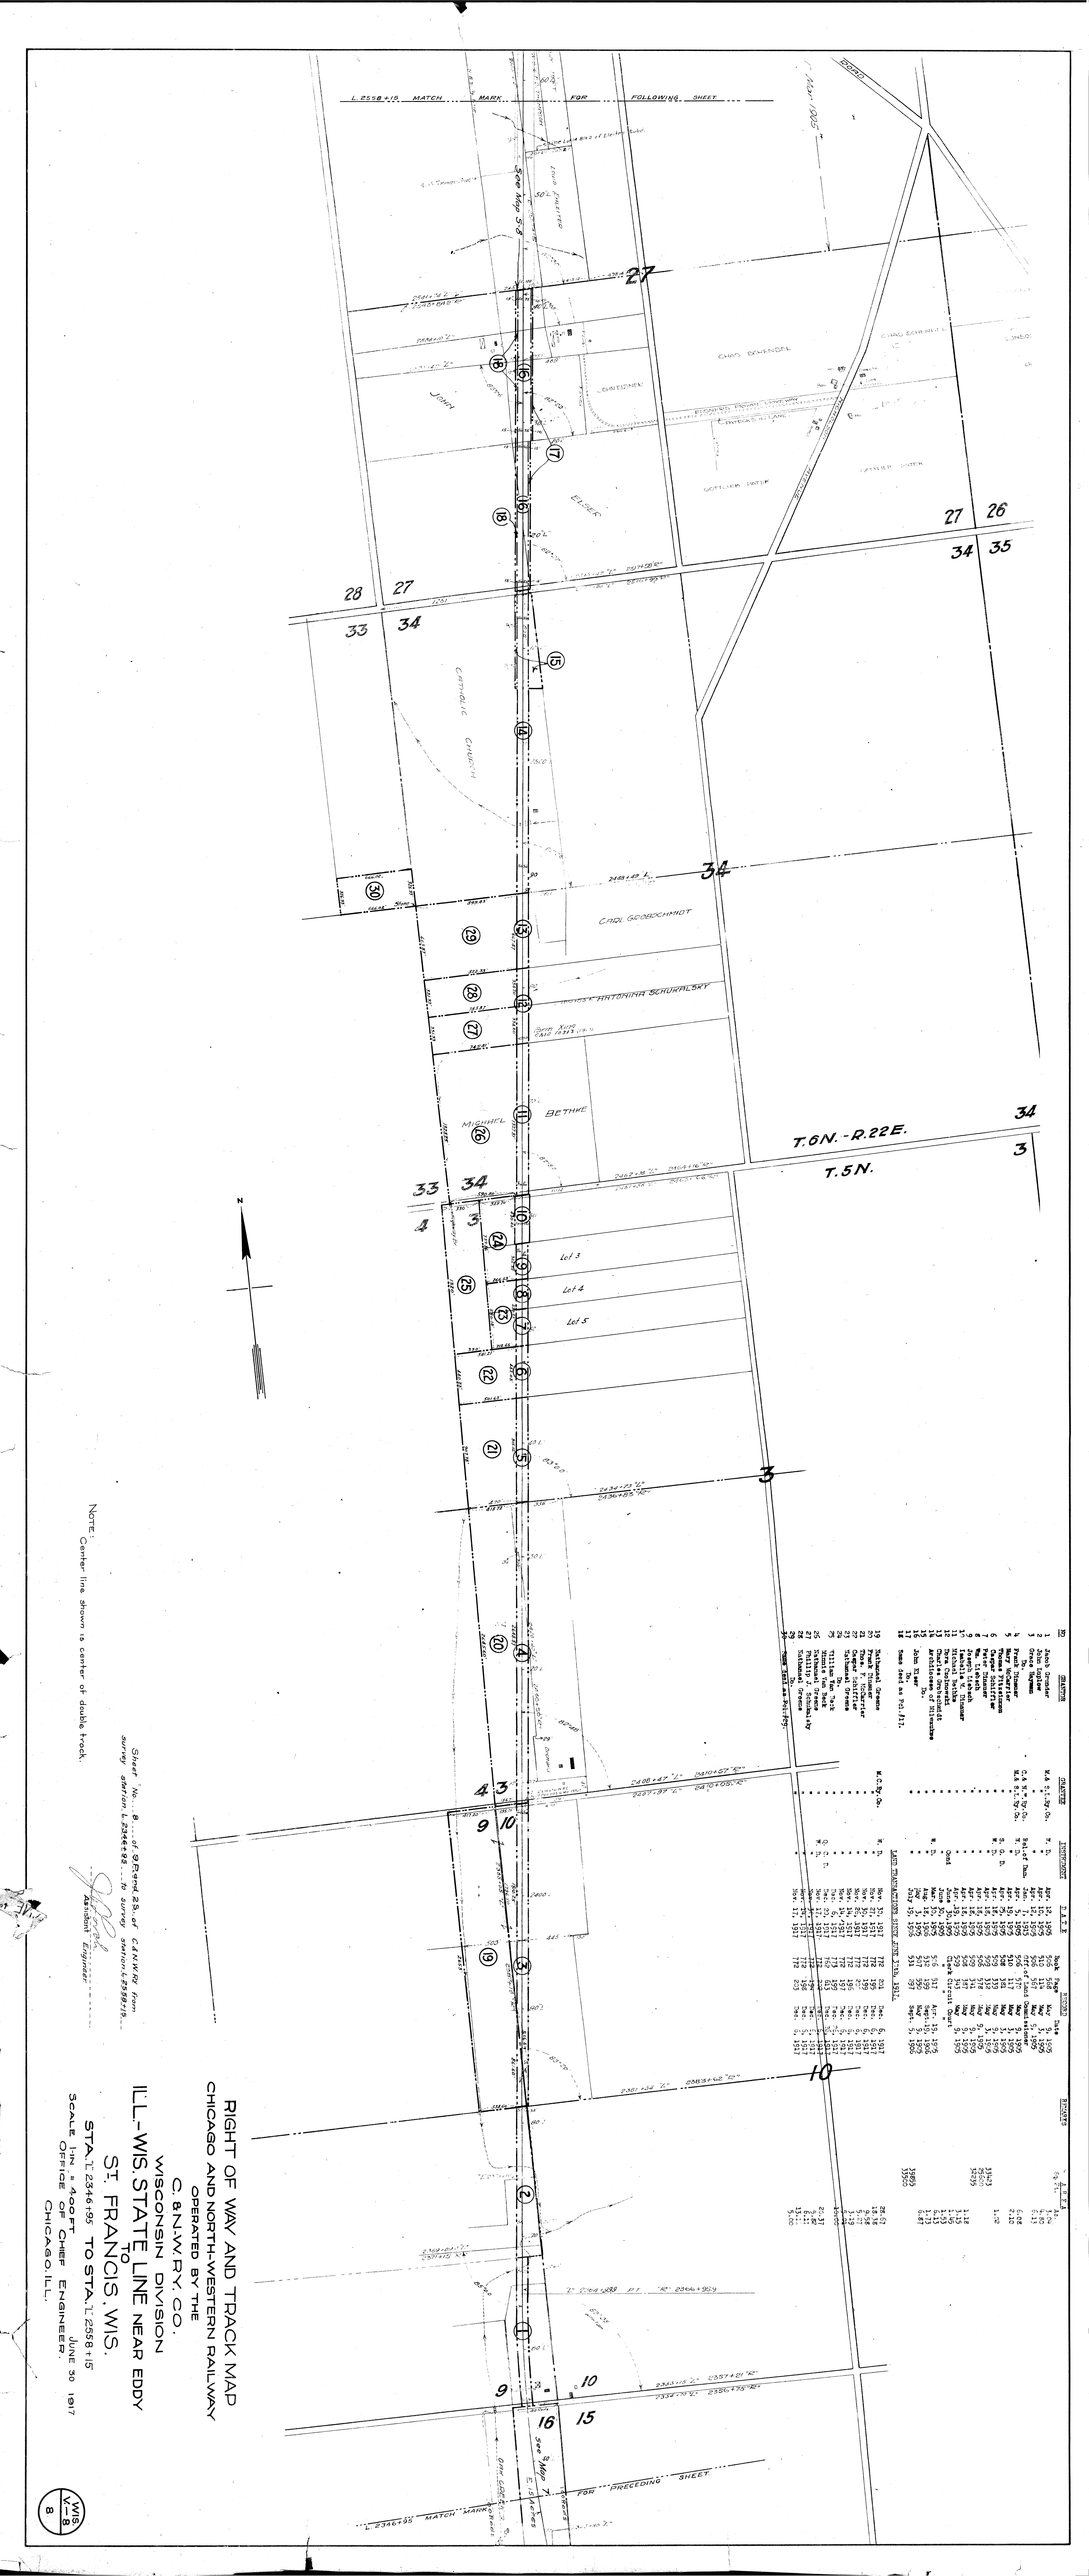
L. 2558+15 MATCH MARK FOR FOLLOWING SHEET
Sec. Map 5-8
CHAS. SCHENDEL
JOHN
ELDER
GOTTLIEB SMITH
CATHOLIC CHURCH
CARL GEORGEMMOT
ANTONINA SCHURALSKY
MICHAEL
BETHKE
T.6N.-R.22E.
T.5N.
Lot 3
Lot 4
Lot 5
L. 2346+95 MATCH MARK FOR PRECEDING SHEET
RIGHT OF WAY AND TRACK MAP
CHICAGO AND NORTH-WESTERN RAILWAY
OPERATED BY THE
C. & N.W. RY. CO.
WISCONSIN DIVISION
ILL-WIS. STATE LINE NEAR EDDY
TO
ST. FRANCIS, WIS.
STA. 1' 2346+95 TO STA. 1' 2558+15
SCALE 1in = 400 FT.
JUNE 30 1917
OFFICE OF CHIEF ENGINEER.
CHICAGO, ILL.
Sheet No. 8 of 9 Sheets is a survey section of C.&N.W.Ry. from survey station L 2346+95 to survey station L 2558+15
Assistant Engineer.
Note: Center line shown is center of double track.
WIS V-8 8