NO	GRANTOR	GRANTEE	INSTRUMENT	DATE	RECORD			REMARKS	AREA
					Book	Page	Date		Sq.Ft. Ac.
1	Jacob Shank	C.St.P.& P.L.RR.	W. D.	Apr. 15, 1856	24	281	Nov. 7, 1856		3.54
2	William Dougall	"	"	Feb. 29, 1856	24	280	Nov. 7, 1856		5.62
3	American Mtg Freehold Co.	C.& N.W.Ry.Co.	Easement	May 28, 1910	Not Recorded				11050
4	Possessory Title							Held by adverse possession.	1.68
5	Martin C. Hanley	C.St.P&P.L.RR.	W. D.	Apr. 23, 1856	24	275	Nov. 7, 1856		1.53
6	Jacob J. Felts	"	"	Feb. 1, 1856	24	276	Nov. 7, 1856		3.41
7	Isaac Searls	"	"	Apr. 15, 1856	24	285	Nov. 7, 1856		1.24
	Seth Doolittle	"	"	June 1, 1857	27	31	Nov. 25, 1857		
8	Jacob Frayer	"	"	Apr. 23, 1856	24	277	Nov. 7, 1856		2.23
	Same deed as Fol.87 from Doolittle.								3.44
9	Same deed as Fol.87 from Doolittle.								17900
10	W. H. Bidwell	"	"	Apr. 16, 1856	24	274	Nov. 7, 1856		
11	Joseph Wise	"	"	Apr. 16, 1856	24	270	Nov. 7, 1856		3.01
12	Reuben Lovell	"	"	Apr. 15, 1856	24	271	Nov. 7, 1856		5.19
13	William T. Allen	"	"	Apr. 16, 1856	24	284	Nov. 7, 1856		11000
14	Aaron Colle	"	"	Apr. 16, 1856	24	273	Nov. 7, 1856		3.47
15	William Wheeler	"	"	May 13, 1856	25	16	Mar. 4, 1857		3.23
16	Benjamin Wheeler	"	"	Apr. 17, 1856	24	269	Nov. 7, 1856		10000
17	Do.	"	"	Apr. 16, 1856	24	268	Nov. 7, 1856		3.24
			ROCK COUNTY.						
18	Do.	"	W. D.	Apr. 16, 1856	34	318	Nov. 10, 1856		2.40
19	Eli Framar	"	"	Apr. 16, 1856	34	314	Nov. 10, 1856		1.08

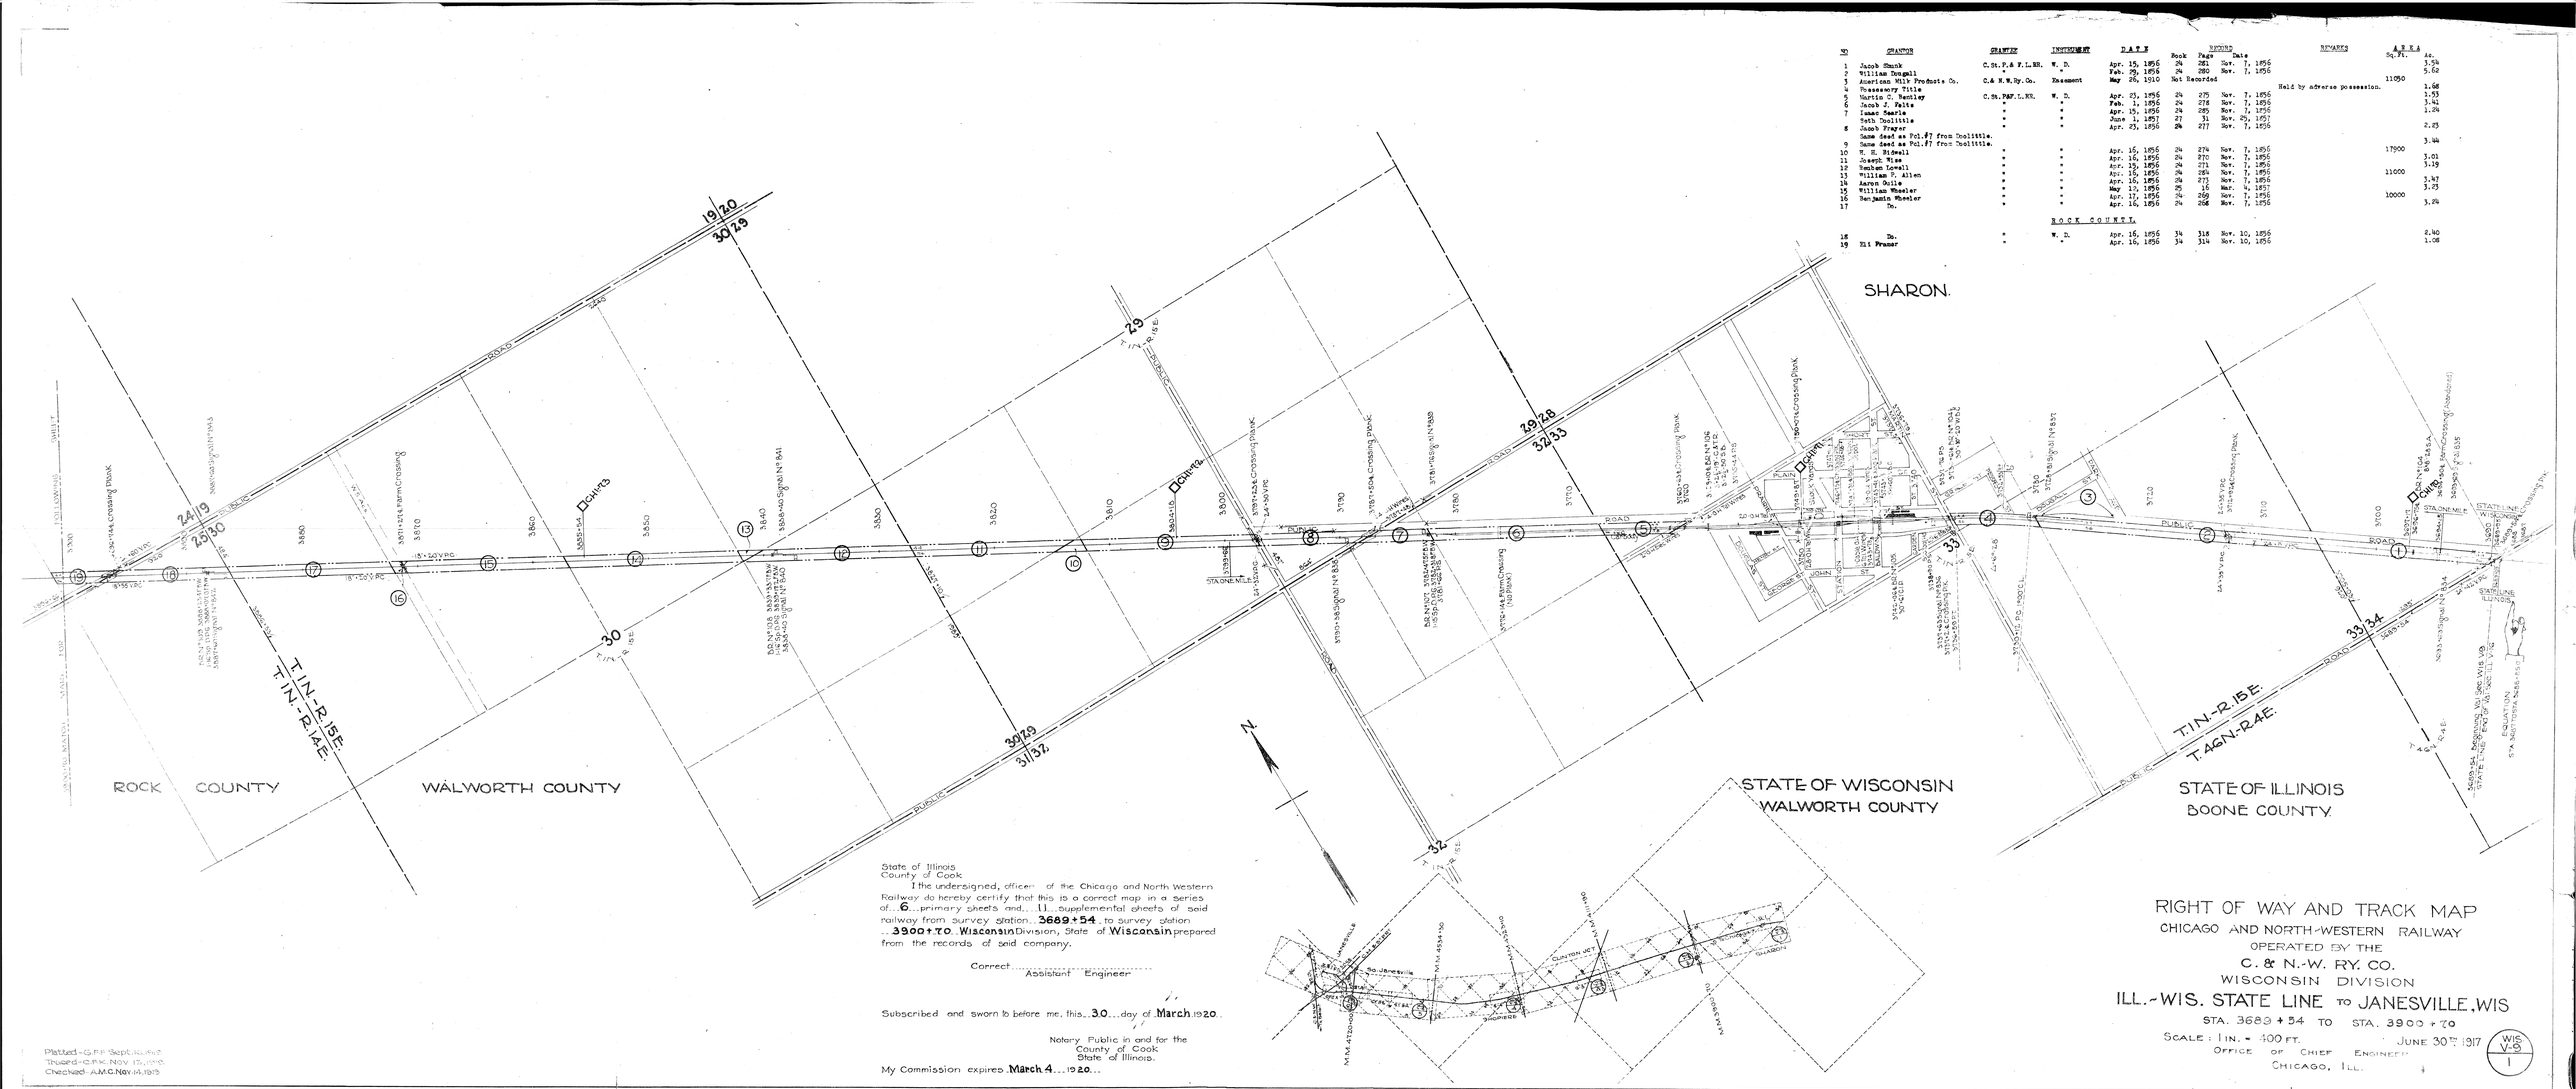

State of Illinois
County of Cook

I the undersigned, officer of the Chicago and North Western Railway do hereby certify that this is a correct map in a series of 6 primary sheets and 11 supplemental sheets of said railway from survey station 3689+54 to survey station 3900+70 Wisconsin Division, State of Wisconsin prepared from the records of said company.

Correct.....
Assistant Engineer

Subscribed and sworn to before me, this 30 day of March 1920.

Notary Public in and for the
County of Cook
State of Illinois.

My Commission expires March 4 1920.

Plotted - G.F.P. Sept. 10, 1919
Traced - G.F.K. Nov. 15, 1919
Checked - A.M.C. Nov. 14, 1919

RIGHT OF WAY AND TRACK MAP

CHICAGO AND NORTH-WESTERN RAILWAY
OPERATED BY THE
C. & N.-W. RY. CO.
WISCONSIN DIVISION
ILL.-WIS. STATE LINE TO JANESVILLE, WIS
STA. 3689+54 TO STA. 3900+70
SCALE: 1 IN. = 400 FT. JUNE 30TH 1917
OFFICE OF CHIEF ENGINEER
CHICAGO, ILL.

WIS V-25 1