


NO.	NAME	DATE	REMARKS	REMARKS
1	Barry Boat	Mar. 1, 1893	Book 516	June 10, 1893
2	William B. Boat	Mar. 1, 1893	Book 516	June 10, 1893
3	William B. Boat	Mar. 1, 1893	Book 516	June 10, 1893


RIGHT OF WAY AND TRACK MAP
CHICAGO AND NORTH-WESTERN RAILWAY
OPERATED BY THE
C. & N.-W. RY. CO.
WISCONSIN DIVISION

ILL.-WIS. STATE LINE TO JANESVILLE, WIS.
STA. 3900+00 TO STA. 4111+90
SCALE: 1 IN. = 400 FT.
OFFICE OF CHIEF ENGINEER
CHICAGO, ILL.

Plotted - G.F.F. Apple, 90
Traced - C.F.K. Nov. 11, 1905
Checked - A.M.C. Nov. 12, 1905

Assistant Engineer of Valuation