


NO.	NAME	GRANT	INTEREST	DATE	BOOK	RECORD	REMARKS	AREA
1	William H. Stark	C. & N. W. Ry. Co.	W. D.	May 10, 1895	12	268	May 10, 1895	6.99
2	Stark	"	"	June 25, 1899	78	287	July 5, 1899	15.00
3	Stark	"	"	Jan. 10, 1899	45	15	Jan. 14, 1899	1.35
4	Stark	"	"	Oct. 19, 1898	78	107	Oct. 22, 1898	1.35
5	Stark	"	"	Sept. 10, 1898	90	145	Sept. 20, 1898	2.17
6	Stark	"	"	Jan. 31, 1893	Not Referred			3.50

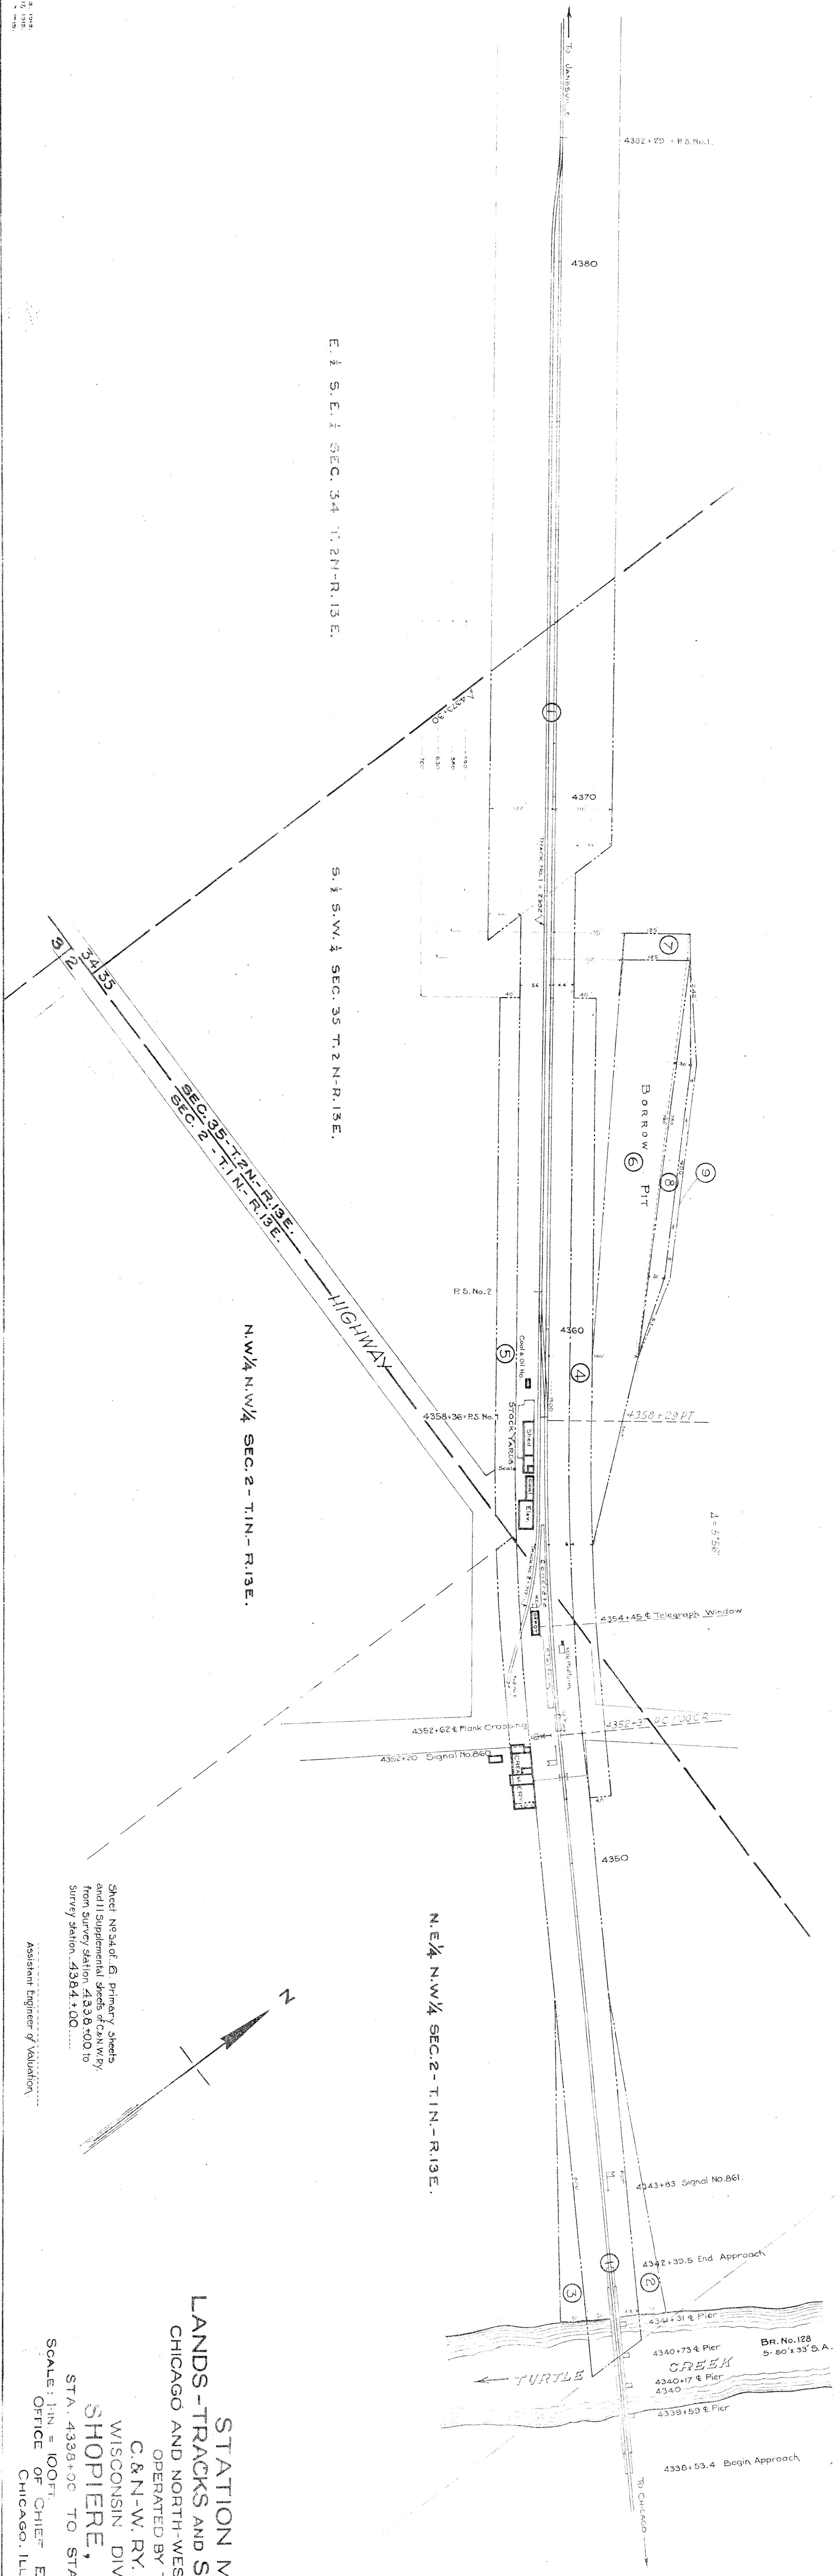

STATION MAP
LANDS-TRACKS AND STRUCTURES
CHICAGO AND NORTH-WESTERN RAILWAY

OPERATED BY THE
C. & N. W. RY. CO.
WISCONSIN DIVISION
SHOPPIERE, WIS.
STA. 4338+00 TO STA. 4384+00
SCALE: 1 IN. = 100 FT.
JUNE 30, 1917.
OFFICE OF CHIEF ENGINEER
CHICAGO, ILL.

Plotted: G. F. F. Oct. 3, 1915.
Traced: L. O. F. Nov. 12, 1915.
Checked: G. F. F. Nov. 1, 1915.