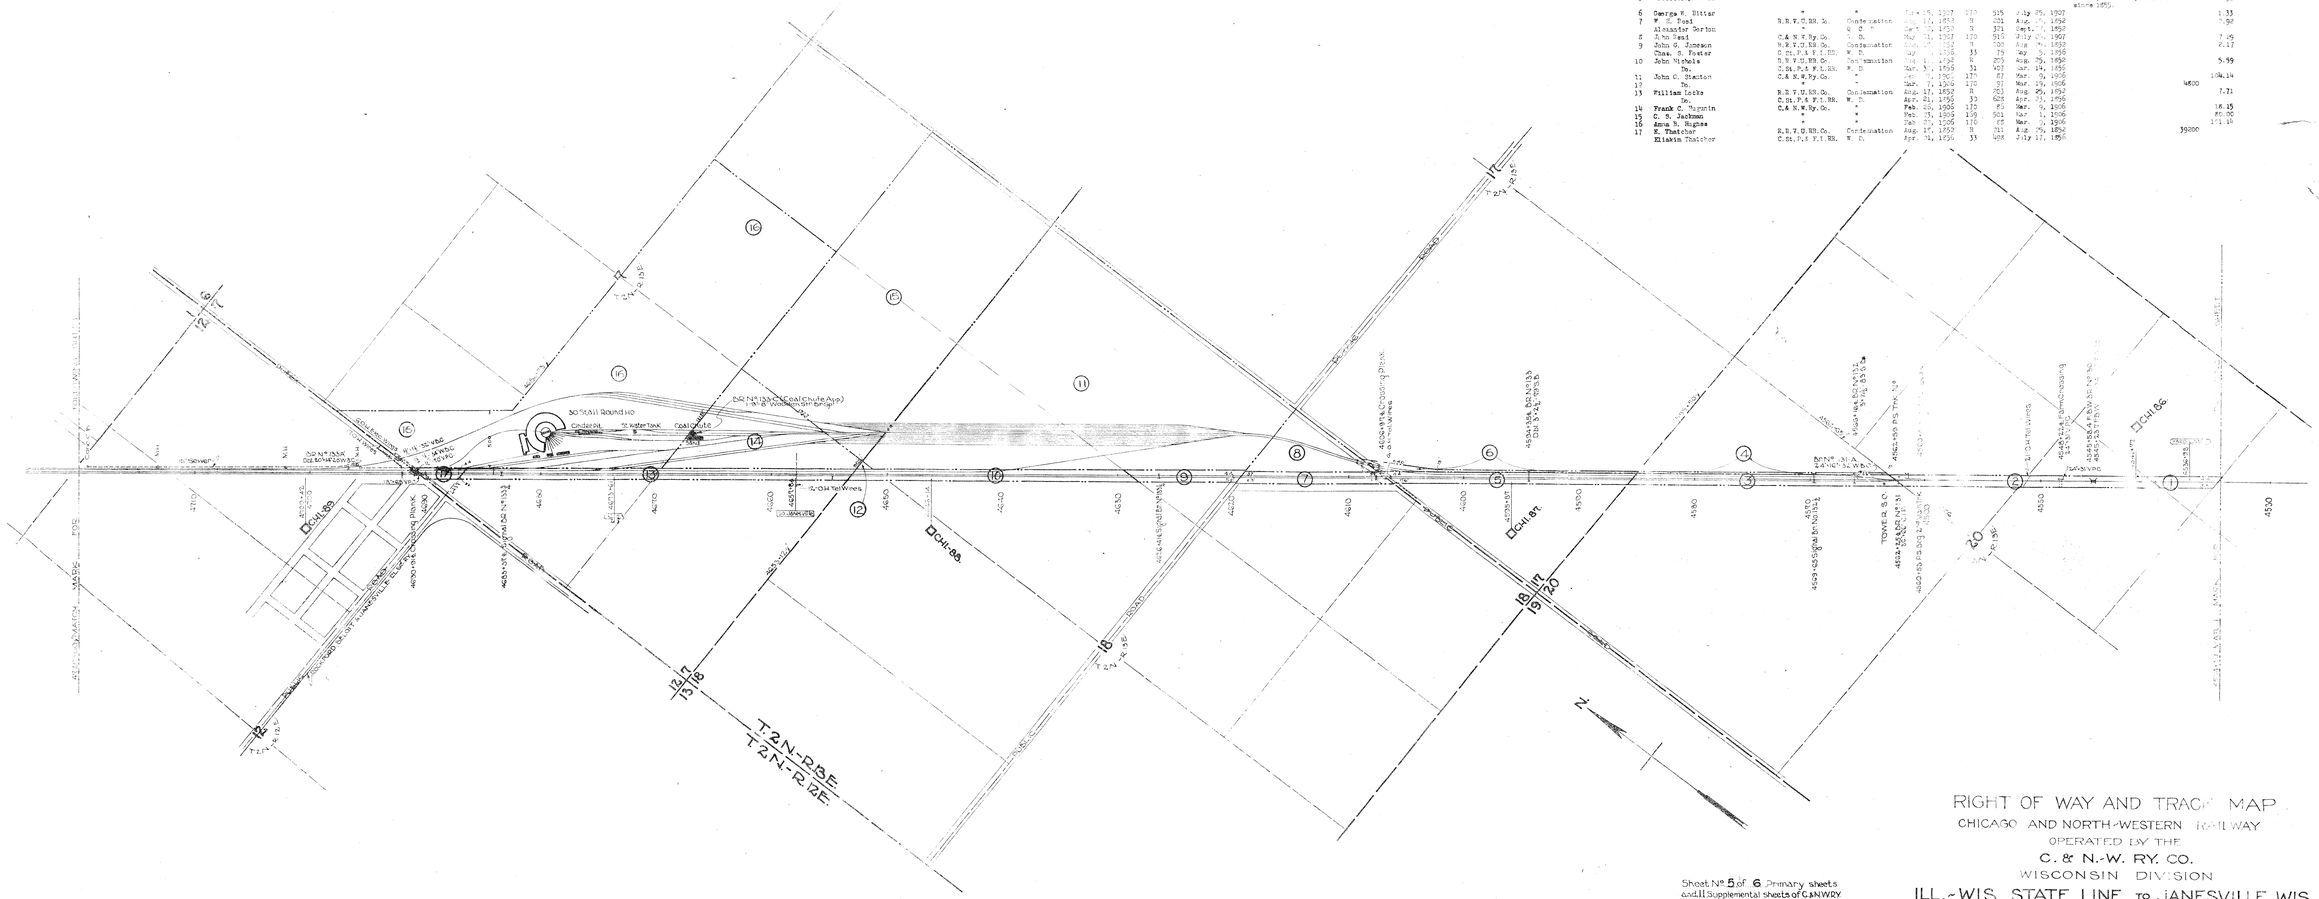

No	Grantor	Grantee	Instrument	Date	Book	Page	Date Filed	Consideration	Area
									Ac.
1	Jefferson Sinclair	R.R.T.U.RR.Co.	Deed section	June 17, 1853	7	478	June 24, 1853		1.25
	To	C.& N.W.Ry.Co.	" "	Aug. 17, 1903	56	138	Oct. 7, 1903		
2	Daniel Wells	"	"	Jan. 17, 1855	9	419	Dec. 9, 1855		5.14
3	Chas. M. Goltari	C.St.P.& F.L.RR.	"	Apr. 13, 1855	73	58	Apr. 24, 1855		5.28
4	Frank Moore	C.& N.W.Ry.Co.	"	July 1, 1907	173	570	July 25, 1907	12695	
5	Possessory Title							Held by adverse possession since 1855.	4.31
6	George W. Ritter	"	"	June 15, 1907	173	515	July 25, 1907		1.33
7	F. E. Beal	R.R.T.U.RR.Co.	Condemnation	Jan. 17, 1853	8	221	Aug. 25, 1852		7.92
	Alexander Sorton	"	"	Dec. 7, 1852	8	221	Dec. 7, 1852		
8	John Beal	C.& N.W.Ry.Co.	Deed	May 31, 1907	170	515	July 24, 1907		7.19
9	John G. Jameson	R.R.T.U.RR.Co.	Condemnation	June 17, 1852	8	220	Aug. 24, 1852		7.17
	Chas. S. Foster	C.St.P.& F.L.RR.	W. D.	May 1856	33	75	May 9, 1856		
10	John Nichols	R.R.T.U.RR.Co.	Condemnation	June 17, 1852	8	203	Aug. 25, 1852		5.59
	To	C.St.P.& F.L.RR.	W. D.	Nov. 5, 1856	34	407	Mar. 14, 1856		
11	John C. Stanton	C.& N.W.Ry.Co.	"	Jan. 31, 1906	170	87	Mar. 9, 1906		104.14
12	To	"	"	Mar. 7, 1906	170	87	Mar. 19, 1906	4800	
13	William Locke	R.R.T.U.RR.Co.	Condemnation	Aug. 17, 1852	8	203	Aug. 25, 1852		7.71
	To	C.St.P.& F.L.RR.	W. D.	Apr. 21, 1856	33	405	Apr. 23, 1856		
14	Frank C. Magnin	C.& N.W.Ry.Co.	"	Feb. 28, 1906	170	80	Mar. 9, 1906		16.15
15	C. B. Jackman	"	"	Feb. 23, 1906	170	501	Mar. 1, 1906		80.00
16	Anna B. Hughes	"	"	Feb. 27, 1906	170	88	Mar. 9, 1906		171.18
17	E. Thatcher	R.R.T.U.RR.Co.	Condemnation	Aug. 17, 1852	8	211	Aug. 25, 1852	39200	
	Elakim Thatcher	C.St.P.& F.L.RR.	W. D.	Apr. 21, 1856	33	408	July 17, 1856		

Sheet No. 5 of 6 Primary sheets
and 11 Supplemental sheets of C.&N.W.R.Y.
From Survey station 4534+30 to
survey station 4720+00

Assistant Engineer of Valuation

RIGHT OF WAY AND TRACK MAP

CHICAGO AND NORTH-WESTERN RAILWAY

OPERATED BY THE

C. & N.-W. RY. CO.

WISCONSIN DIVISION

ILL.-WIS. STATE LINE TO JANESVILLE, WIS.

STA. 4534+30 TO STA. 4720+00

SCALE 1 IN. = 400 FT. JUNE 30TH 1917

OFFICE OF CHIEF ENGINEER

CHICAGO, ILL.

WIS-V-5
5

TRACINGS FILED SEPT. 24, 1917.
CHECKED C.F.K. NOV. 7, 1916.
CHECKED A.M.C. NOV. 14, 1916.