

Drawn: C. C. F. Oct. 9, 1917
Checked: C. C. F. Oct. 25, 1917
Checked: G. F. F. Nov. 10, 1917

4738+00 MATCH MARK FOR PRECEDING SHEET

4736+06.5 P.T.

$\Delta = 9^{\circ} 25'$

4729+51.1 P.C.C. 1° 26' C.L.

A = 5° 35'

4725+10° P.C. 1° 16' C.L.

4730

4726+03.2

4725+97.4 F.B.W. & BELoit ELEC. CO. U.O. X'ing

4725+75.4 F.B.W. I:20' I.B. Sp. (Ballasted Floor)

4724+58 Signal Br. N° 133.7

Br. N° 133-B 16'x12'-32' W.B.C.

4720

Conc. C.B.

4710

4700

4690

4684+00 MATCH MARK FOR PRECEDING SHEET

GEORGE

ELLIOTT


ST.

SEC. 1 T. 2 N. - R. 12 E.

SEC. 1 T. 2 N. - R. 12 E.
SEC. 12 T. 2 N. - R. 12 E.

E 1/2 - N.E. 1/4 - SEC. 12

NW 1/4 - N.E. 1/4 SEC. 12 - T. 2 N. - R. 12 E.

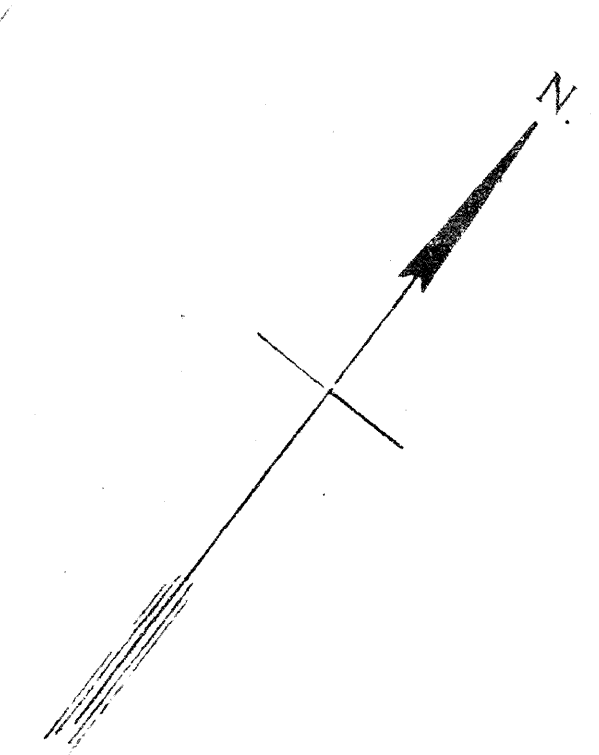

CLAREMONT

BENTLEY

HAYES

KING

KELLOG

AVE.

AVE.

AVE.

BELoit

NO.	GRANTEE	DATE	BOOK	PAGE	REMARKS
1	Waterman Lumber Co.	Aug. 17, 1892	189	Aug. 25, 1892	
2	C. S. Johnson	June 25, 1895	34	Sept. 15, 1895	
3	Patrick Ogan	June 12, 1907	110	July 29, 1907	
4	Osborne D. Miller	June 11, 1895	8	Aug. 20, 1895	
5	Chas. S. Bailey	Aug. 11, 1907	110	July 29, 1907	
6	Same deed as Bailey	June 10, 1907	167	July 29, 1907	
7	Same deed as Bailey	Aug. 17, 1892	8	Dec. 18, 1892	
8	Same deed as Bailey	Aug. 17, 1892	8	Dec. 18, 1892	
9	Same deed as Bailey	Aug. 17, 1892	8	Dec. 18, 1892	
10	Same deed as Bailey	Aug. 17, 1892	8	Dec. 18, 1892	
11	Same deed as Bailey	Aug. 17, 1892	8	Dec. 18, 1892	
12	Same deed as Bailey	Aug. 17, 1892	8	Dec. 18, 1892	
13	Same deed as Bailey	Aug. 17, 1892	8	Dec. 18, 1892	
14	Same deed as Bailey	Aug. 17, 1892	8	Dec. 18, 1892	
15	Same deed as Bailey	Aug. 17, 1892	8	Dec. 18, 1892	

STATION MAP
LANDS
CHICAGO AND NORTH-WESTERN RAILWAY
OPERATED BY THE
C. & N. W. RY. CO.
WISCONSIN DIVISION
SO. JANESVILLE, WIS.
STA. 4684+00 TO STA. 4738+00
SCALE 1"=100 FT.
JUNE 30, 1917
OFFICE OF CHIEF ENGINEER
CHICAGO, ILL.

Sheet No. 6 of 6
Small Supplemental Sheet No. 10
from Survey Station 4684+00 to
Survey Station 4738+00

Assistant Engineer of Validation

WIS.
SL-50