No	GRANTOR	GRANTEE	INSTRUMENT	DATE	RECORDED Book	Page	Date	REMARKS	AREA Sq. Ft.	Ac
1	George L. Carrington	C.& N.W.Ry.Co.	W. D.	June 26, 1890	120	44	July 29, 1890			
2	Same title as adj.parcels									
								Crossing of Rock River.	29500	
								Submerged Land	1800	
3	Ernestine Rofeister		"	June 26, 1890	120	41	July 29, 1890			
4	Possessory Title								2215	
5	Same title as adj.parcels							Held by adverse possession	2840	
	Statutory right to cross.							Crossing of Western Ave. &	5500	
6	Wm. Unger	M. Highitt	W. D.	Jan. 13, 1891	120	575	Jan. 13, 1891	Franklin St.		
	Marvin Highitt	C.& N.W.Ry.Co.	"	Aug. 12, 1892	125	78	Feb. 15, 1893		33490	
7	John J. W. Paase	W. Highitt	"	Dec. 29, 1890	120	586	Jan. 13, 1891			
	Same deed as Pcl.#5 from Highitt.								30000	
8	Same title as adj.parcels									
	Statutory right to cross.							Crossing of River St.	19602	
9	Same title as Pcl.#7.									1.69
10	Same title as adj.parcels							Crossing of Oak St.	11500	
	Statutory right to cross.									
11	Same title as Pcl.#9.								33200	
12	Janesville Water Co.	C.& N.W.Ry.Co.	Easement	Oct. 4, 1890	114	572	Oct. 14, 1890		5000	
13	Same Easement as Pcl.#12.								2850	
14	John Courtney	"	W. D.	July 1, 1890	119	563	July 2, 1890		5100	
15	John Nilay	"	"	July 5, 1890	119	594	July 7, 1890		1500	
16	Same Easement as Pcl.#12.	"	"					Subject to public use as St.	1060	
17	James F. Tilly	"	"	July 3, 1890	119	595	July 7, 1890		2900	
18	Randall Williams	"	"	June 14, 1890	119	561	July 7, 1890		9116	
19	Samuel C. Cobb	"	"	June 14, 1890	119	562	July 7, 1890		6180	
20	Edward Gillespie	"	"	June 20, 1890	119	549	June 21, 1890		3366	
21	Same title as adj.parcels	"	"					Platted but not used as St.	5400	
22	Marion B. Sayles	"	"	July 1, 1890	119	565	July 2, 1890		6020	
23	John R. Steinbiber	"	"	July 31, 1890	120	49	July 31, 1890		4752	
24	Same deed as Pcl.#22.								5765	
25	Same title as adj.parcels									
	John Connolly	"	Easement	Aug. 13, 1890	114	582	Aug. 16, 1890	Track in River & Rock Sts.	3267	
26	Margaret Lawler	"	Dead	July 5, 1890	114	476	July 7, 1890		1366	
27	Bridget Delaney	"	"	July 5, 1890	114	479	July 7, 1890		560	
28	Thomas Kelly	"	"	July 16, 1890	114	490	July 17, 1890		3465	
29	Mary Ann Donovan	"	"	Aug. 15, 1890	114	525	Aug. 16, 1890		660	
30	James Fassett	"	"	Oct. 29, 1890	124	70	Jan. 13, 1891		990	
31	Edwin Brown	"	"	July 5, 1890	114	474	July 7, 1890		1485	
32	Hans Gilbertson	"	"	July 3, 1890	114	477	July 7, 1890		990	
33	Francis Caron	"	Easement	Dec. 12, 1890	114	685	Dec. 12, 1890		3267	
34	Anna Daly	"	Dead	July 21, 1890	114	567	Oct. 7, 1890		1320	
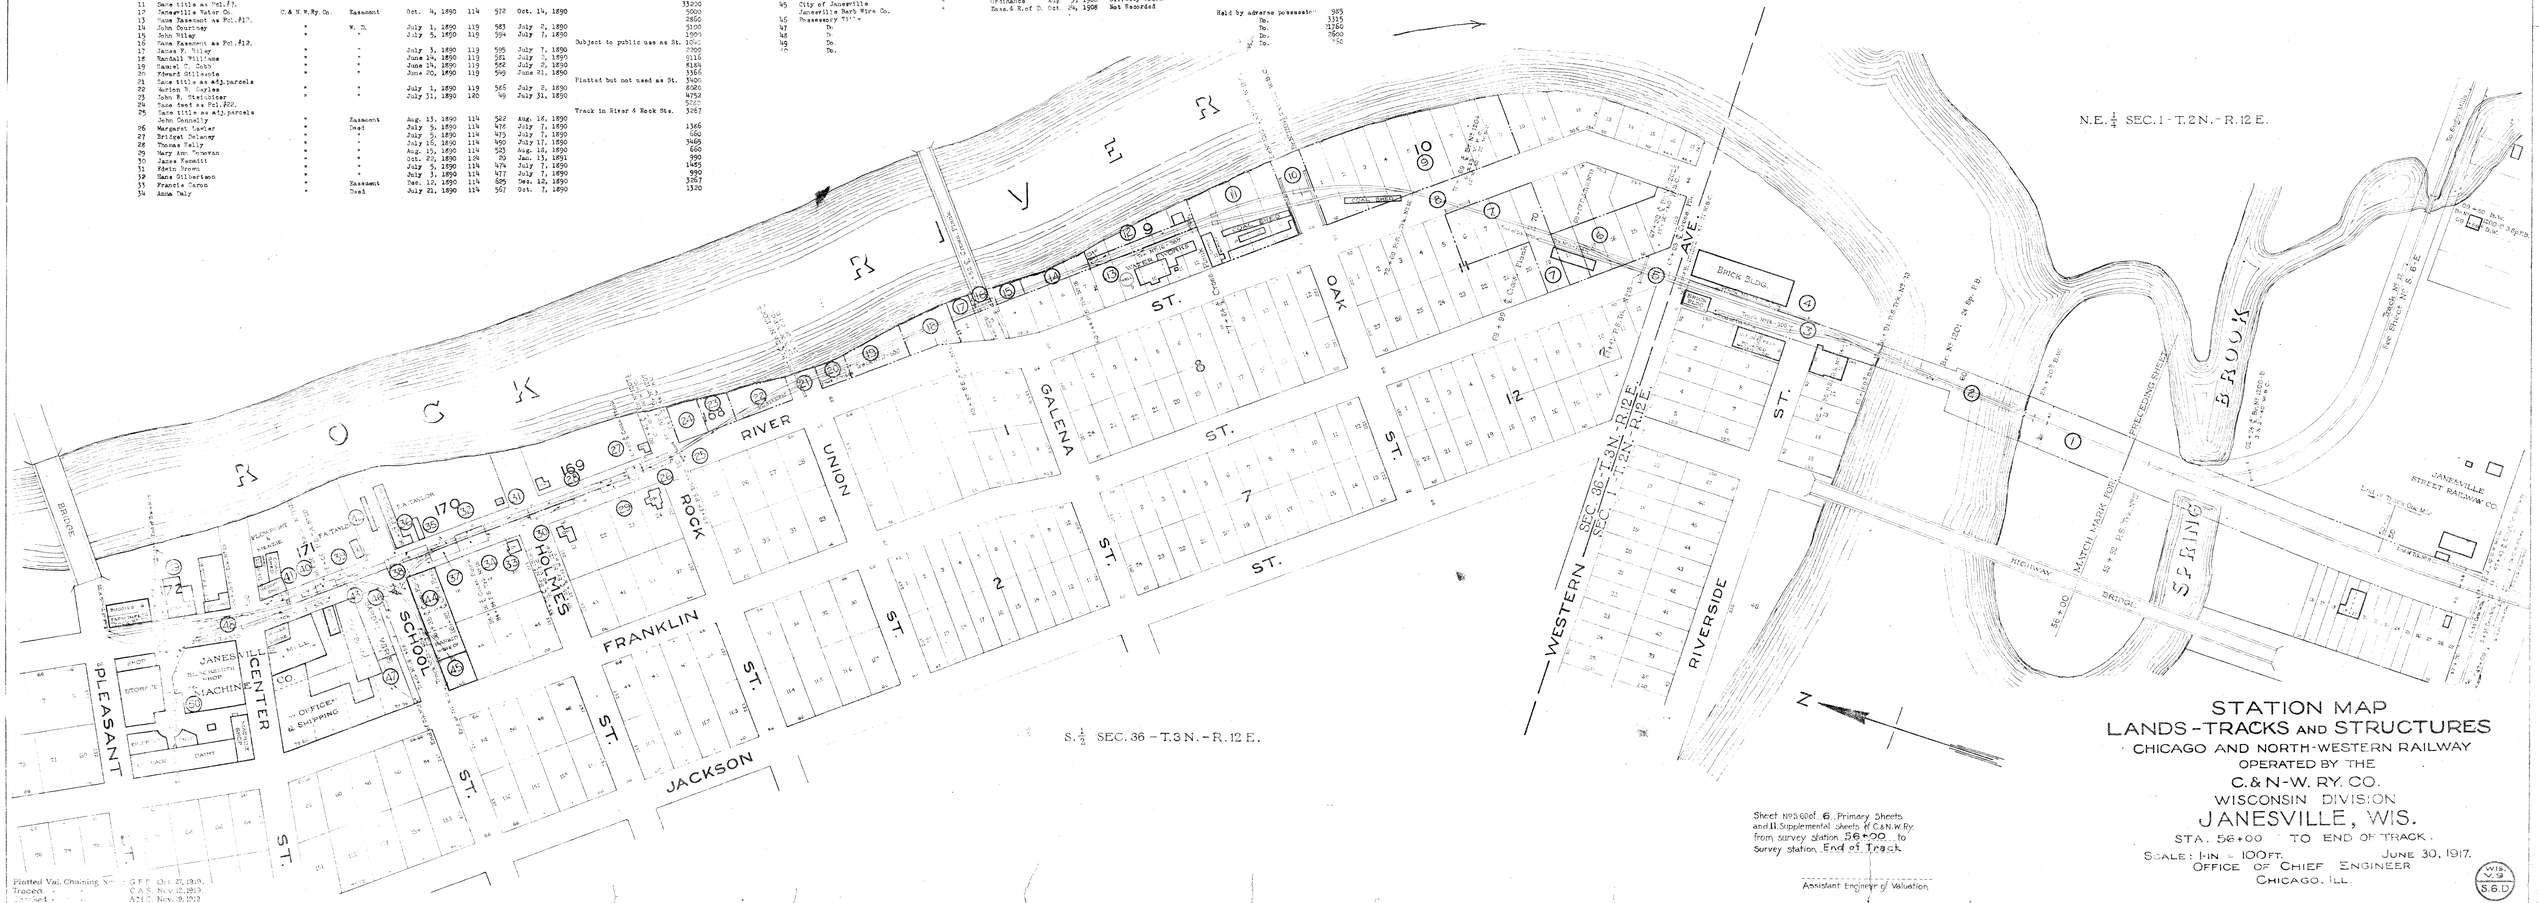
No	GRANTOR	GRANTEE	INSTRUMENT	DATE	RECORDED Book	Page	Date	REMARKS	AREA Sq. Ft.	Ac
35	William Noehe	C.& N.W.Ry.Co.	Deed	Aug. 5, 1890	114	507	Aug. 6, 1890		792	
	Do.	"	Release Deed	Jan. 7, 1693	125	98	Jan. 16, 1893			
	Do.	"	Deed	July 30, 1890	114	499	July 31, 1890		1782	
36	F. M. Hibbard	"	"	Aug. 6, 1890	114	510	Aug. 8, 1890			
	Thomas Kirk	"	"	July 8, 1890	114	491	July 17, 1890		1320	
37	Jacob Nelson	"	"	Aug. 13, 1890	114	588	Oct. 7, 1890		2835	
38	Thomas Orbell	"	"						1725	
39	Same deed as Pcl.#36 from Kirk								792	
40	Same deeds as Pcl.#36.	-	"	Aug. 6, 1890	114	506	Aug. 6, 1890		975	
41	E. H. Fredendall	-	Ordinance	Sept.28, 1897	Off.City Clerk				3700	
42	City of Janesville	-	Easement	Sept.12, 1898	151	171	Nov. 29, 1898			
	E. H. Fredendall	-	Exec.& Rof D.	Oct. 14, 1897	144	45	Dec. 29, 1897			
	Mary E.Kirk & F. A. Taylor	-	Ordinance	June 13, 1898	Off.City Clerk				1700	
43	City of Janesville	-	Exec.& Rof D.	July 6, 1898	144	366	Oct. 29, 1898			
	James Farris	-							1800	
44	Same title as Pcl.#43.	-	Ordinance	Aug. 3, 1908	Off.City Clerk				2074	
45	City of Janesville	"	Exec.& Rof D.	Oct. 24, 1908	Not Recorded					
	Janesville Barb Wire Co.	"						Held by adverse possession	985	
	Possessory Title							Do.	3315	
46	Do.							Do.	N760	
47	Do.							Do.	7800	
48	Do.							Do.	750	
49	Do.									
50	Do.