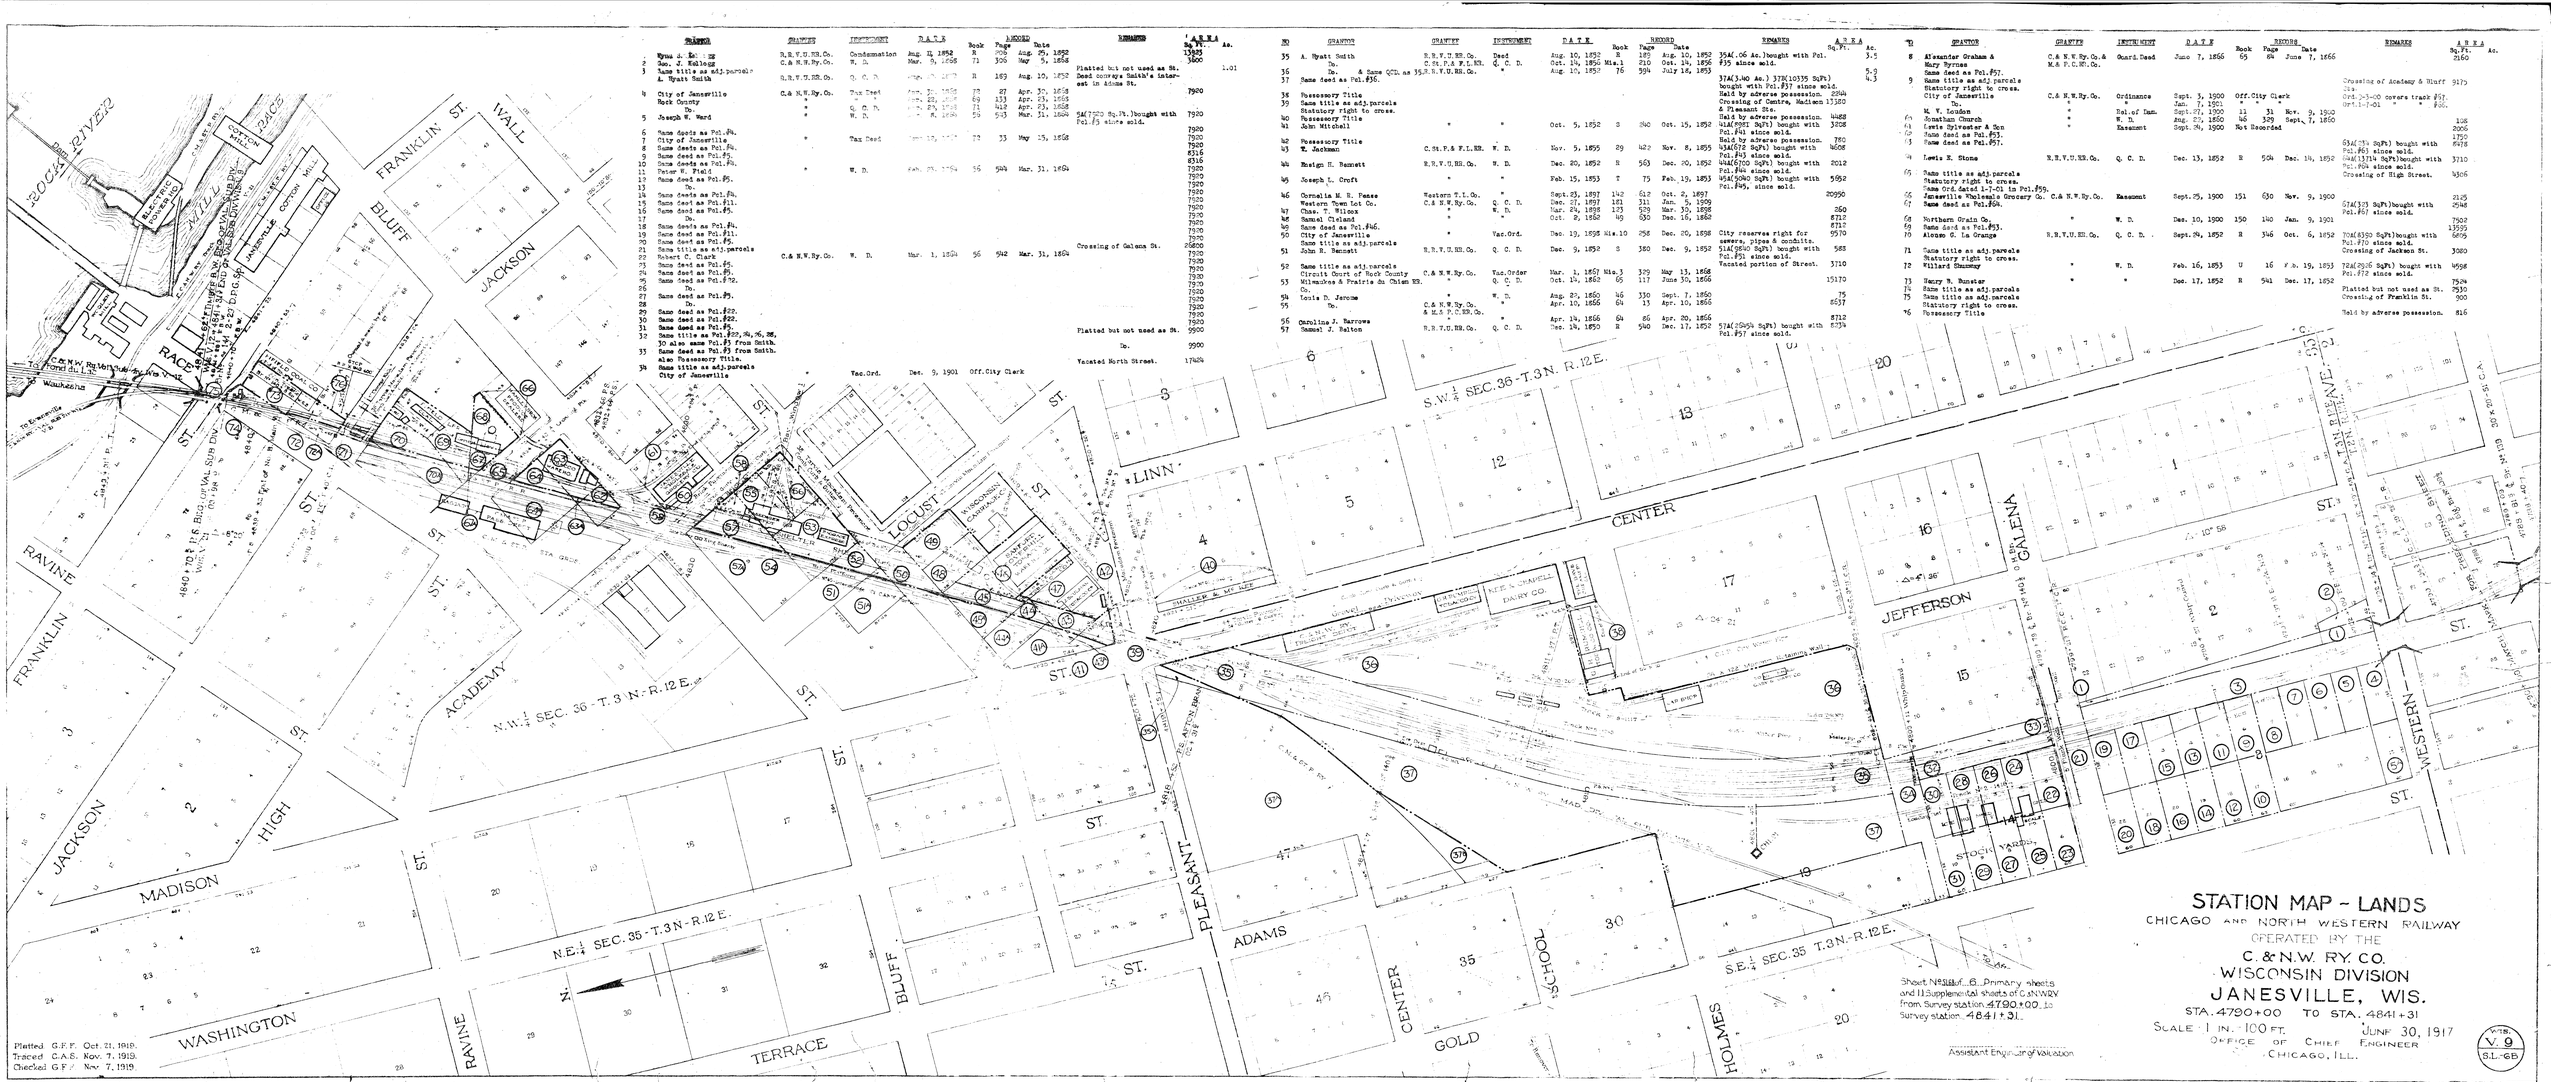


No	Grantor	Grantee	Instrument	Date	Book	Page	Recorded	Remarks	Area Sq. Ft.	Area Ac.
1	Wyatt & Smith	R.R.V.U.RR.Co.	Condemnation	Aug. 11, 1852	R	208	Aug. 25, 1852		13935	
2	Geo. J. Kellogg	C.& N.W.Ry.Co.	W. D.	Mar. 9, 1858	71	306	May 5, 1858		3600	
3	Same title as adj.parcels A. Wyatt Smith	R.R.V.U.RR.Co.	Q. C. D.	Aug. 10, 1852	R	163	Aug. 10, 1852	Platted but not used as St. Deed conveys Smith's interest in Adams St.		1.01
4	City of Janesville Rock County	C.& N.W.Ry.Co.	Tax Deed	Jan. 31, 1855	78	27	Apr. 30, 1858		7920	
5	Joseph W. Ward		W. D.	Jan. 22, 1858	69	133	Apr. 23, 1858		7920	
6	Same deeds as Pcl.#4.		Tax Deed	Jan. 31, 1855	78	27	Apr. 30, 1858		7920	
7	City of Janesville			Jan. 22, 1858	69	133	Apr. 23, 1858		7920	
8	Same deeds as Pcl.#4.			Jan. 31, 1855	78	27	Apr. 30, 1858		7920	
9	Same deed as Pcl.#5.			Jan. 22, 1858	69	133	Apr. 23, 1858		7920	
10	Same deeds as Pcl.#4.			Jan. 31, 1855	78	27	Apr. 30, 1858		7920	
11	Peter W. Field		W. D.	Feb. 23, 1854	56	543	Mar. 31, 1864		7920	
12	Same deed as Pcl.#5.								7920	
13	Do.								7920	
14	Same deeds as Pcl.#4.								7920	
15	Same deed as Pcl.#11.								7920	
16	Same deed as Pcl.#5.								7920	
17	Do.								7920	
18	Same deeds as Pcl.#4.								7920	
19	Same deed as Pcl.#11.								7920	
20	Same deed as Pcl.#5.							Crossing of Galena St.	26800	
21	Same title as adj.parcels								7920	
22	Robert C. Clark	C.& N.W.Ry.Co.	W. D.	Mar. 1, 1854	56	542	Mar. 31, 1864		7920	
23	Same deed as Pcl.#5.								7920	
24	Same deed as Pcl.#5.								7920	
25	Same deed as Pcl.#12.								7920	
26	Do.								7920	
27	Same deed as Pcl.#5.								7920	
28	Do.								7920	
29	Same deed as Pcl.#22.								7920	
30	Same deed as Pcl.#22.								7920	
31	Same deed as Pcl.#5.								7920	
32	Same title as Pcl.#22,24,26,28, 30 also same Pcl.#3 from Smith.							Platted but not used as St.	7900	
33	Same deed as Pcl.#3 from Smith. Also Possessory Title.							Do.	7900	
34	Same title as adj.parcels City of Janesville		Vac.Ord.	Dec. 5, 1901	Off.City Clerk			Vacated North Street.	17424	

No	Grantor	Grantee	Instrument	Date	Book	Page	Recorded	Remarks	Area Sq. Ft.	Area Ac.
35	A. Wyatt Smith	R.R.V.U.RR.Co.	Deed	Aug. 10, 1852	R	185	Aug. 10, 1852	354(.06 Ac.)bought with Pcl.	5.5	
	Do.	C.St.P.& F.L.RR.	Q. C. D.	Oct. 14, 1856	Mis.1	210	Oct. 14, 1856	#35 since sold.		
36	Do. & Same Q.C.D. as 35	R.R.V.U.RR.Co.	"	Aug. 10, 1852	76	594	July 16, 1853	37A(3.40 Ac.) 337(10395 Sq.Ft.) bought with Pcl.#37 since sold.	5.3	
37	Same deed as Pcl.#36.							Held by adverse possession. 2944 Crossing of Centre, Madison & Pleasant Sts.	4.3 17580	
38	Possessory Title							Held by adverse possession. 9488		
39	Same title as adj.parcels							41A(7981 Sq.Ft) bought with Pcl.#41 since sold.	3708	
	Statutory right to cross.							Held by adverse possession. 760		
40	Possessory Title		"	"				43A(672 Sq.Ft) bought with Pcl.#43 since sold.	8606	
41	John Mitchell		"	Oct. 5, 1852	S	340	Oct. 15, 1852	44A(5700 Sq.Ft) bought with Pcl.#44 since sold.	2012	
42	Possessory Title							Held by adverse possession. 20956		
43	W. Atchison	C.St.P.& F.L.RR.	W. D.	Nov. 5, 1855	29	422	Nov. 8, 1855	45A(504Q Sq.Ft) bought with Pcl.#45, since sold.	5692	
44	Evelyn H. Bennett	R.R.V.U.RR.Co.	W. D.	Dec. 20, 1852	R	563	Dec. 20, 1852			
45	Joseph L. Croft	"	"	Feb. 15, 1853	T	75	Feb. 19, 1853			
46	Cornelia M. H. Pease	Western T.L.Co.	"	Sept.23, 1897	142	612	Oct. 2, 1897		20956	
	Western Town Lot Co.	C.& N.W.Ry.Co.	Q. C. D.	Dec. 27, 1897	161	311	Jan. 5, 1909			
47	Chas. T. Wilcox	"	W. D.	Mar. 24, 1898	173	579	Mar. 30, 1898		250	
48	Samuel Cleland	"	"	Oct. 2, 1862	49	530	Dec. 16, 1862		8712	
49	Same deed as Pcl.#46.								8712	
50	City of Janesville	"	Vac.Ord.	Dec. 19, 1898	Mis.10	258	Dec. 20, 1898	City reserves right for sewers, pipes & conduits.	29370	
	Same title as adj.parcels							51A(9360 Sq.Ft) bought with Pcl.#51 since sold.	588	
51	John H. Bennett	R.R.V.U.RR.Co.	Q. C. D.	Dec. 9, 1852	S	380	Dec. 9, 1852	Vacated portion of Street.	3710	
52	Same title as adj.parcels									
	Circuit Court of Rock County	C.& N.W.Ry.Co.	Vac.Order	Mar. 1, 1867	Mis.3	379	May 13, 1868			
53	Milwaukee & Prairie du Chien RR.	"	Q. C. D.	Oct. 19, 1852	65	117	June 30, 1866			
	Do.								15170	
54	Louis D. Jerome		W. D.	Aug. 22, 1850	46	330	Sept. 7, 1850		75	
55	Do.	C.& N.W.Ry.Co. & M.& P.C.RR.Co.	"	Apr. 10, 1866	84	13	Apr. 10, 1866		8537	
56	Caroline J. Barrows	"	"	Apr. 19, 1866	84	86	Apr. 20, 1866		8712	
57	Samuel J. Bolton	R.R.V.U.RR.Co.	Q. C. D.	Dec. 19, 1850	R	540	Dec. 17, 1852	57A(2994 Sq.Ft) bought with Pcl.#57 since sold.	8734	

No	Grantor	Grantee	Instrument	Date	Book	Page	Recorded	Remarks	Area Sq. Ft.	Area Ac.
58	Alexander Graham & Mary Byrnes	C.& N.W.Ry.Co.& M.& P.C.RR.Co.	Quard.Deed	June 7, 1856	65	64	June 7, 1866			2160
	Same deed as Pcl.#57.							Do.		
59	Same title as adj.parcels							Crossing of Academy & Bluff Sts.	9173	
	Statutory right to cross.							Crossing of Academy & Bluff Sts.		
	City of Janesville	C.& N.W.Ry.Co.	Ordinance	Sept. 3, 1900	Off.City Clerk			Ord.3-3-00 covers track #57, Ord.1-7-01 " " " #58.		
	Do.	"	"	Jan. 7, 1901	"	"	"			
	M. V. Louden	"	Rel.of Inm.	Sept.27, 1900	11	31	Nov. 9, 1900			
60	Jonathan Church	"	W. D.	Aug. 27, 1850	46	329	Sept. 7, 1850			108
61	Lewis Sylvester & Son	"	Easement	Sept.26, 1900	Not Recorded					2006
	Same deed as Pcl.#53.									1750
	Same deed as Pcl.#57.									8478
62	Lewis M. Stone	R.R.V.U.RR.Co.	Q. C. D.	Dec. 13, 1852	R	564	Dec. 14, 1852	63A(.35 Sq.Ft) bought with Pcl.#63 since sold.		
								64A(13714 Sq.Ft)bought with Pcl.#64 since sold.		3710
65	Same title as adj.parcels							Crossing of High Street.		4306
	Statutory right to cross.									
	Same Ord.dated 1-7-01 in Pcl.#59.									
66	Janesville Wholesale Grocery Co.	C.& N.W.Ry.Co.	Easement	Sept.25, 1900	151	630	Nov. 9, 1900			2125
67	Same deed as Pcl.#64.							67A(323 Sq.Ft)bought with Pcl.#67 since sold.		5748
68	Northern Grain Co.	"	W. D.	Dec. 10, 1900	150	140	Jan. 9, 1901			7502
69	Same deed as Pcl.#53.									13599
70	Alvan C. La Grange	R.R.V.U.RR.Co.	Q. C. D.	Sept.24, 1852	R	346	Oct. 6, 1852	70A(4350 Sq.Ft)bought with Pcl.#70 since sold.		5679
71	Same title as adj.parcels							Crossing of Jackson St.		3080
	Statutory right to cross.									
72	Willard Chumney	"	W. D.	Feb. 16, 1853	U	16	Feb. 19, 1853	72A(2906 Sq.Ft) bought with Pcl.#72 since sold.		9598
73	Henry B. Dunster	"	"	Dec. 17, 1852	R	541	Dec. 17, 1852			7524
74	Same title as adj.parcels							Platted but not used as St.		7530
75	Same title as adj.parcels							Crossing of Franklin St.		900
	Statutory right to cross.									
*6	Possessory Title							Held by adverse possession.		816

Platted G.F.F. Oct. 21, 1919.
Traced C.A.S. Nov. 7, 1919.
Checked G.F.F. Nov. 7, 1919.

STATION MAP - LANDS

CHICAGO AND NORTH WESTERN RAILWAY

OPERATED BY THE

C. & N.W. RY. CO.

WISCONSIN DIVISION

JANESVILLE, WIS.

STA. 4790+00 TO STA. 4841+31

SCALE 1 IN. = 100 FT. JUNE 30, 1917

OFFICE OF CHIEF ENGINEER

CHICAGO, ILL.

V-18. V. 9 S.L.-6B