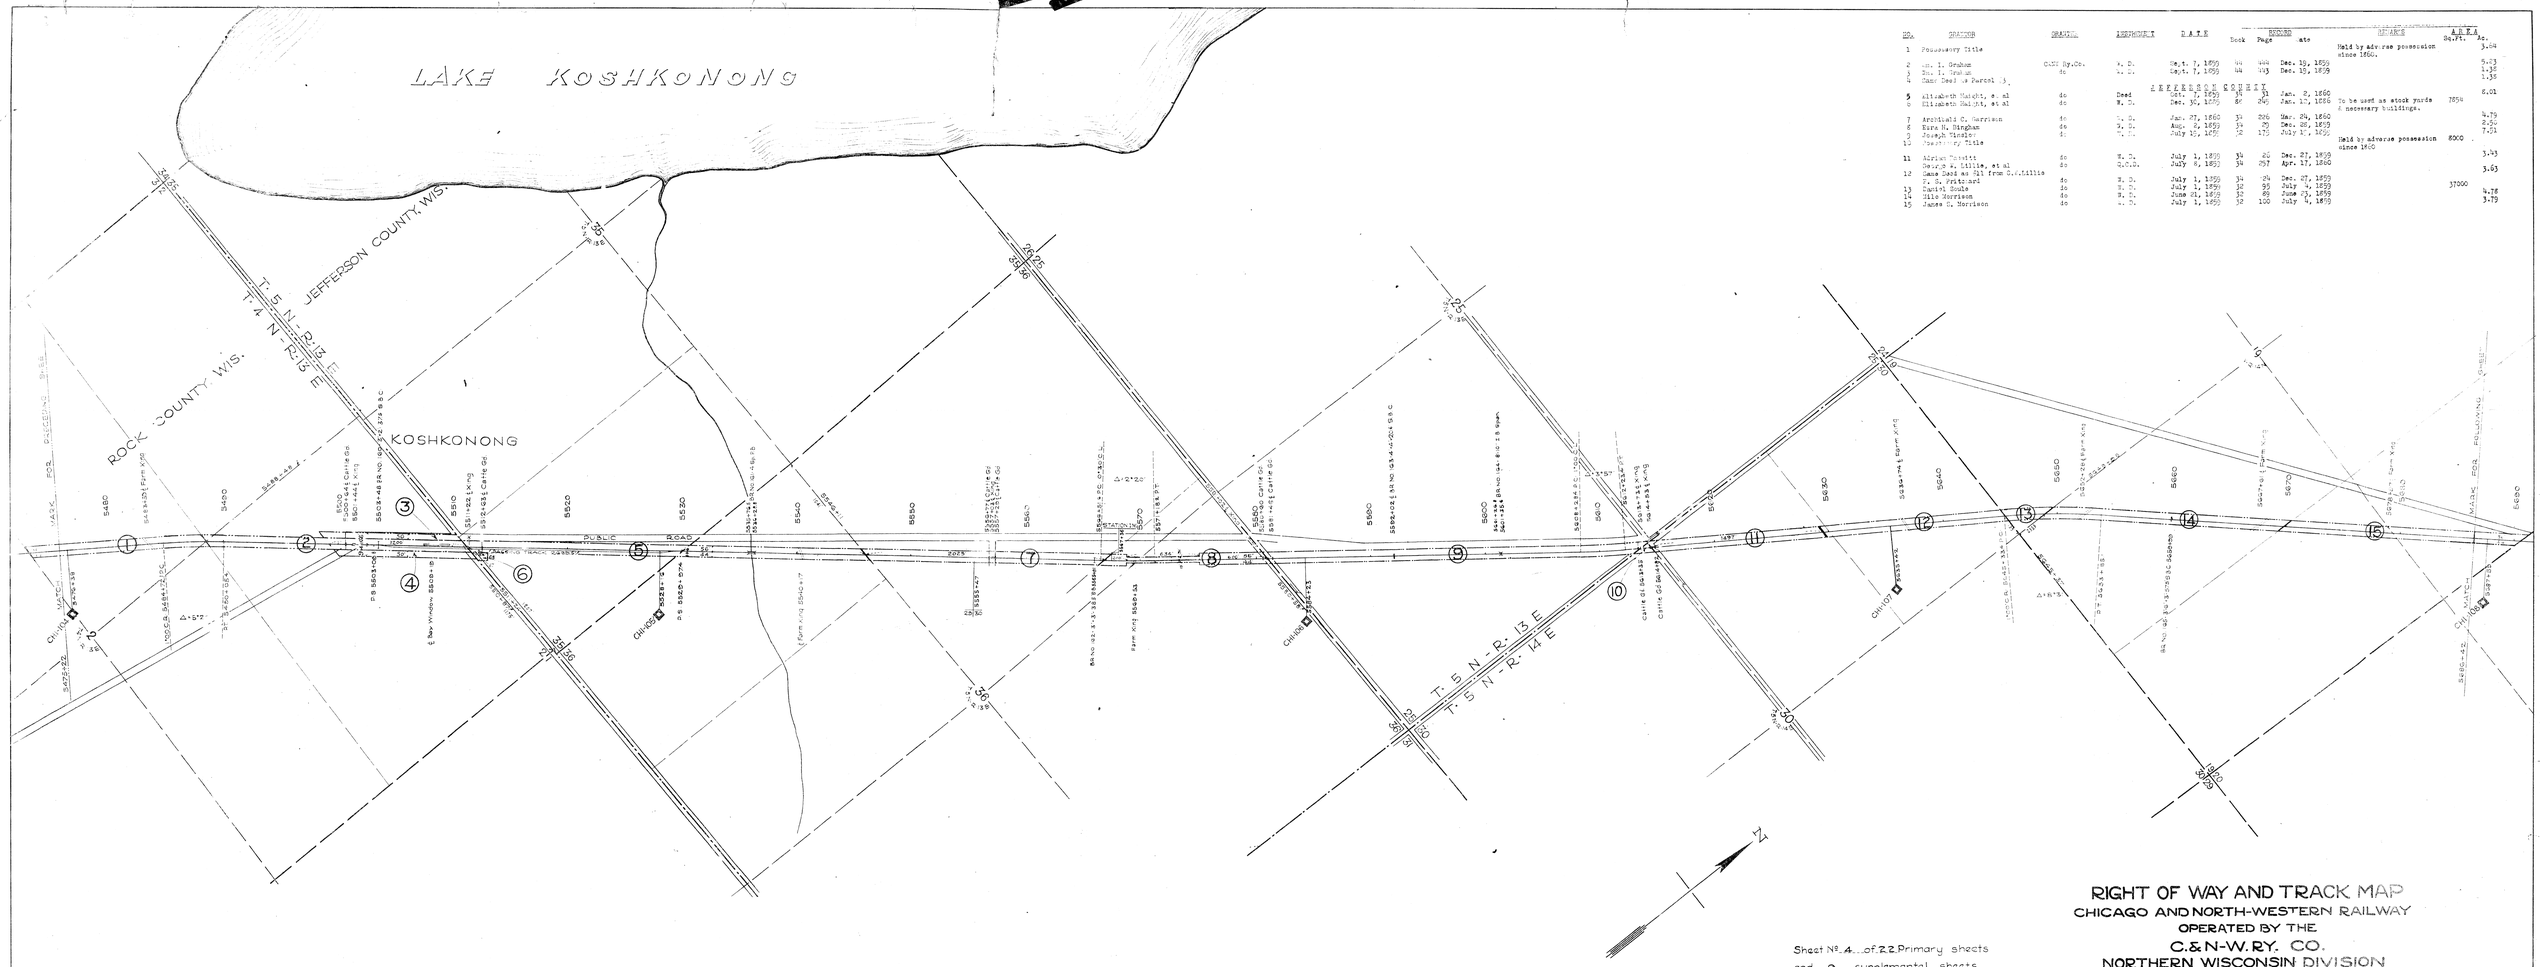

No.	GRANTOR	GRANTEE	INSTRUMENT	DATE	RECORDED Book	Page	Date	REMARKS	AREA Sq.Ft.	Ac.
1	Possessory Title							Held by adverse possession since 1860.		3.64
2	Wm. I. Graham	C.&N.W.Ry.Co.	W. D.	Sept. 7, 1859	44	444	Dec. 19, 1859			5.33
3	Wm. I. Graham	do	W. D.	Sept. 7, 1859	44	443	Dec. 15, 1859			1.35
4	Same Deed as Parcel 3.									1.35
				JEFFERSON COUNTY						
5	Elizabeth Haight, et al	do	Deed	Sept. 7, 1859	31	31	Jan. 2, 1860			8.01
6	Elizabeth Haight, et al	do	W. D.	Dec. 30, 1859	80	240	Jan. 12, 1860	To be used as stock yards & necessary buildings.	7654	
7	Archibald C. Harrison	do	W. D.	Jan. 27, 1860	33	226	Mar. 29, 1860			4.79
8	Ezra H. Bingham	do	W. D.	Aug. 2, 1859	34	29	Dec. 28, 1859			2.54
9	Joseph Tiedke	do	W. D.	July 15, 1859	32	175	July 17, 1860			7.21
10	Possessory Title							Held by adverse possession since 1860	8000	
11	Adrian Tarrett	do	W. D.	July 1, 1859	34	26	Dec. 27, 1859			3.43
	George A. Lillie, et al	do	Q.C.D.	July 8, 1859	34	257	Apr. 17, 1860			
12	Same Deed as #11 from D.F.Lillie									3.63
	To E. Pritchard	do	W. D.	July 1, 1859	34	24	Dec. 27, 1859			
13	Daniel Soule	do	W. D.	July 1, 1859	32	95	July 4, 1859		37000	
14	Ella Harrison	do	W. D.	June 21, 1859	32	89	June 23, 1859			4.76
15	James C. Morrison	do	W. D.	July 1, 1859	32	100	July 4, 1859			3.79

PLATTED - D.P.S. - MAR. 1917.
TRACED - G.E.B. - MAY 8, 1917.
CHECKED - H.H.B. - MAY 21, 1917.

Sheet No. 4 of 22 Primary sheets
and 9 supplemental sheets
of C.&N.W.Ry. from survey
station 5475+22 to survey station 5686+42

Valuation Engineer.

RIGHT OF WAY AND TRACK MAP
CHICAGO AND NORTH-WESTERN RAILWAY
OPERATED BY THE
C.&N.W.RY. CO.
NORTHERN WISCONSIN DIVISION
JANESVILLE, WIS. to FOND DU LAC, WIS.
STA. 5475+22 TO STA. 5686+42
SCALE: 1 IN. = 400 FT. JUNE 30, 1917
OFFICE OF CHIEF ENGINEER
CHICAGO, ILL.

WIS V-16 4