


NO.	SURV.	DATE	BY	REMARKS	AREA
1	James S. Morrison	July 1, 1899	300		1.07
2	Edward H. Rice	June 27, 1899	32		1.07
3	Andrew Hall	July 1, 1899	32		1.07
4	James S. Morrison	July 1, 1899	32		1.07
5	James S. Morrison	July 1, 1899	32		1.07
6	James S. Morrison	July 1, 1899	32		1.07
7	James S. Morrison	July 1, 1899	32		1.07
8	James S. Morrison	July 1, 1899	32		1.07
9	James S. Morrison	July 1, 1899	32		1.07
10	James S. Morrison	July 1, 1899	32		1.07
11	James S. Morrison	July 1, 1899	32		1.07
12	James S. Morrison	July 1, 1899	32		1.07



RIGHT OF WAY AND TRACK MAP
 CHICAGO AND NORTH-WESTERN RAILWAY
 OPERATED BY THE
 C. & N. W. RY. CO.
 NORTHERN WISCONSIN DIVISION
 JANESVILLE, WIS. TO FOND DU LAC, WIS.
 STA. 5686+86 TO STA 5897+62
 SCALE: 1 IN. = 400 FT.
 OFFICE OF CHIEF ENGINEER
 CHICAGO, ILL.
 JUNE 30, 1917
 V-12
 B