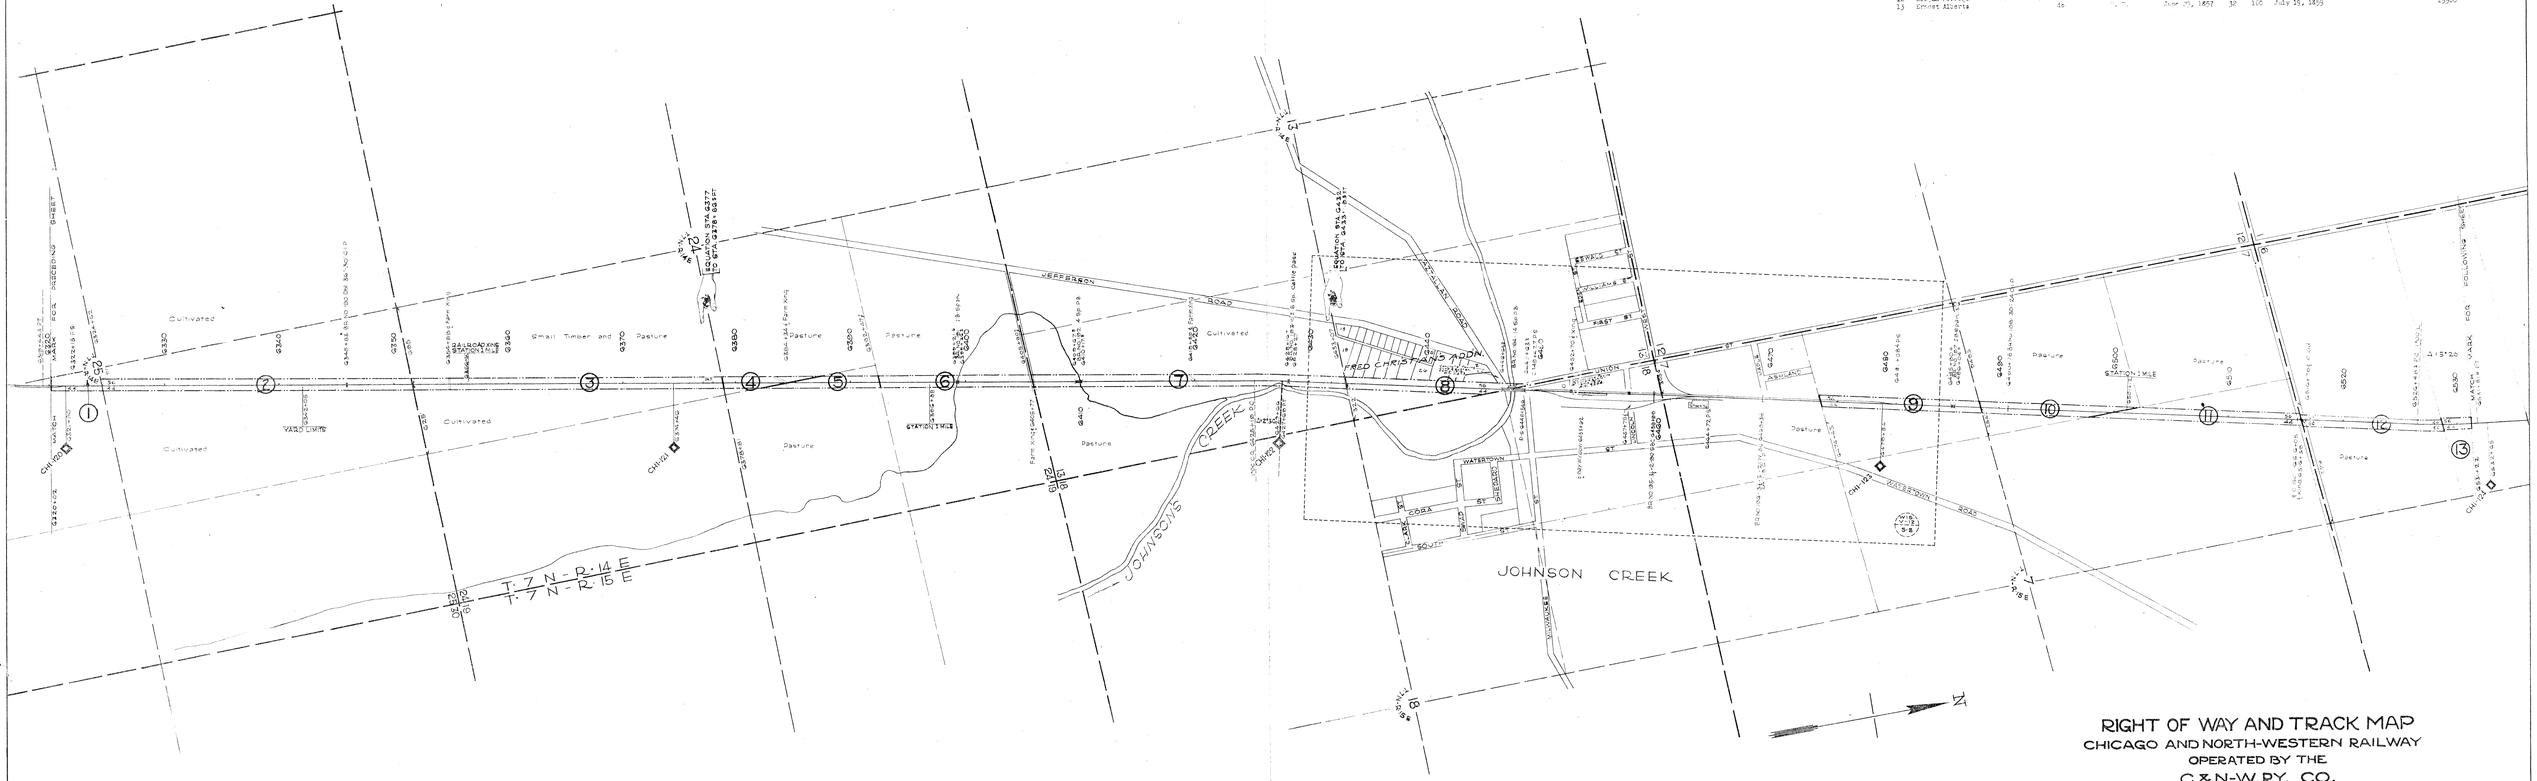

No.	GRANTOR	GRANTEE	INSTRUMENT	DATE	BOOK	PAGE	RECORD Date	REMARKS	A.R.E. Sq.ft.	A.R.E. Ac.
1	Francis Tanner	C&NW Ry.Co.	W. D.	July 15, 1859	32	181	July 27, 1859			1.50
2	A. M. Waldo	do	W. D.	July 4, 1859	32	94	July 4, 1859			5.70
3	Phillip Lachner	CHICAGO& NW.Co.	W. D.	June 29, 1857	27	502	June 30, 1857			1.40
4	Phillip Lachner	do	W. D.	June 29, 1857	27	500	June 30, 1857			1.40
5	Caroline Blake	C&NW Ry.Co.	W. D.	July 15, 1859	32	147	July 15, 1859			2.72
6	Asa. Van Scoyoc and Undvd 6/7 Int.	do	W. D.	July 15, 1859	32	146	July 15, 1859	Undvd.1/7 held by adverse possession since 1840		3.06
7	Peasecorry Title Undvd 1/7 Int.	CHICAGO&Lake Co.	W. D.	June 29, 1857	27	256	June 30, 1857			6.30
8	Henry M. Deming	C&NW Ry.Co.	W. D.	Oct. 15, 1860	35	283	Dec. 13, 1860			
9	Charles L. Dell	CHICAGO&Lake Co.	W. D.	June 29, 1857	27	502	June 30, 1857			3.35
10	Benj. Douglass	C&NW Ry.Co.	W. D.	July 25, 1859	32	214	Sept. 3, 1859			
11	Julius D. Ogden	do	Deed	June 1, 1840	16	121	Jan. 7, 1841			1.20
12	Richard Lee	CHICAGO&Lake Co.	W. D.	June 29, 1857	27	258	June 30, 1857			0.67
13	John Beckett	C&NW Ry.Co.	W. D.	May 16, 1861	34	301	May 21, 1861			3.70
14	Elijah Parrish	CHICAGO&Lake Co.	W. D.	June 27, 1857	27	253	June 30, 1857			0.67
15	Ernest Alberts	do	W. D.	June 25, 1857	32	106	July 29, 1859		25500	

PLATTED - R.E.S. - APR. 17, 1917
TRACED - O.E.F. - MAY 21, 1917
CHECKED - R.E.S. - MAY 28, 1917

Sheet No. 8 of 22 Primary sheets
and 9 supplemental sheets
of C. & N.W. Ry. from survey
station 6320+02 to survey station 6531+22.

Valuation Engineer.

RIGHT OF WAY AND TRACK MAP
CHICAGO AND NORTH-WESTERN RAILWAY
OPERATED BY THE
C. & N-W. RY. CO.
NORTHERN WISCONSIN DIVISION
JANESVILLE, WIS. to FOND DU LAC, WIS.
STA. 6320+02 TO STA. 6531+22
SCALE: 1-IN. = 400-FT. JUNE 30, 1917
OFFICE OF CHIEF ENGINEER
CHICAGO, ILL.

W16 Y-12
8