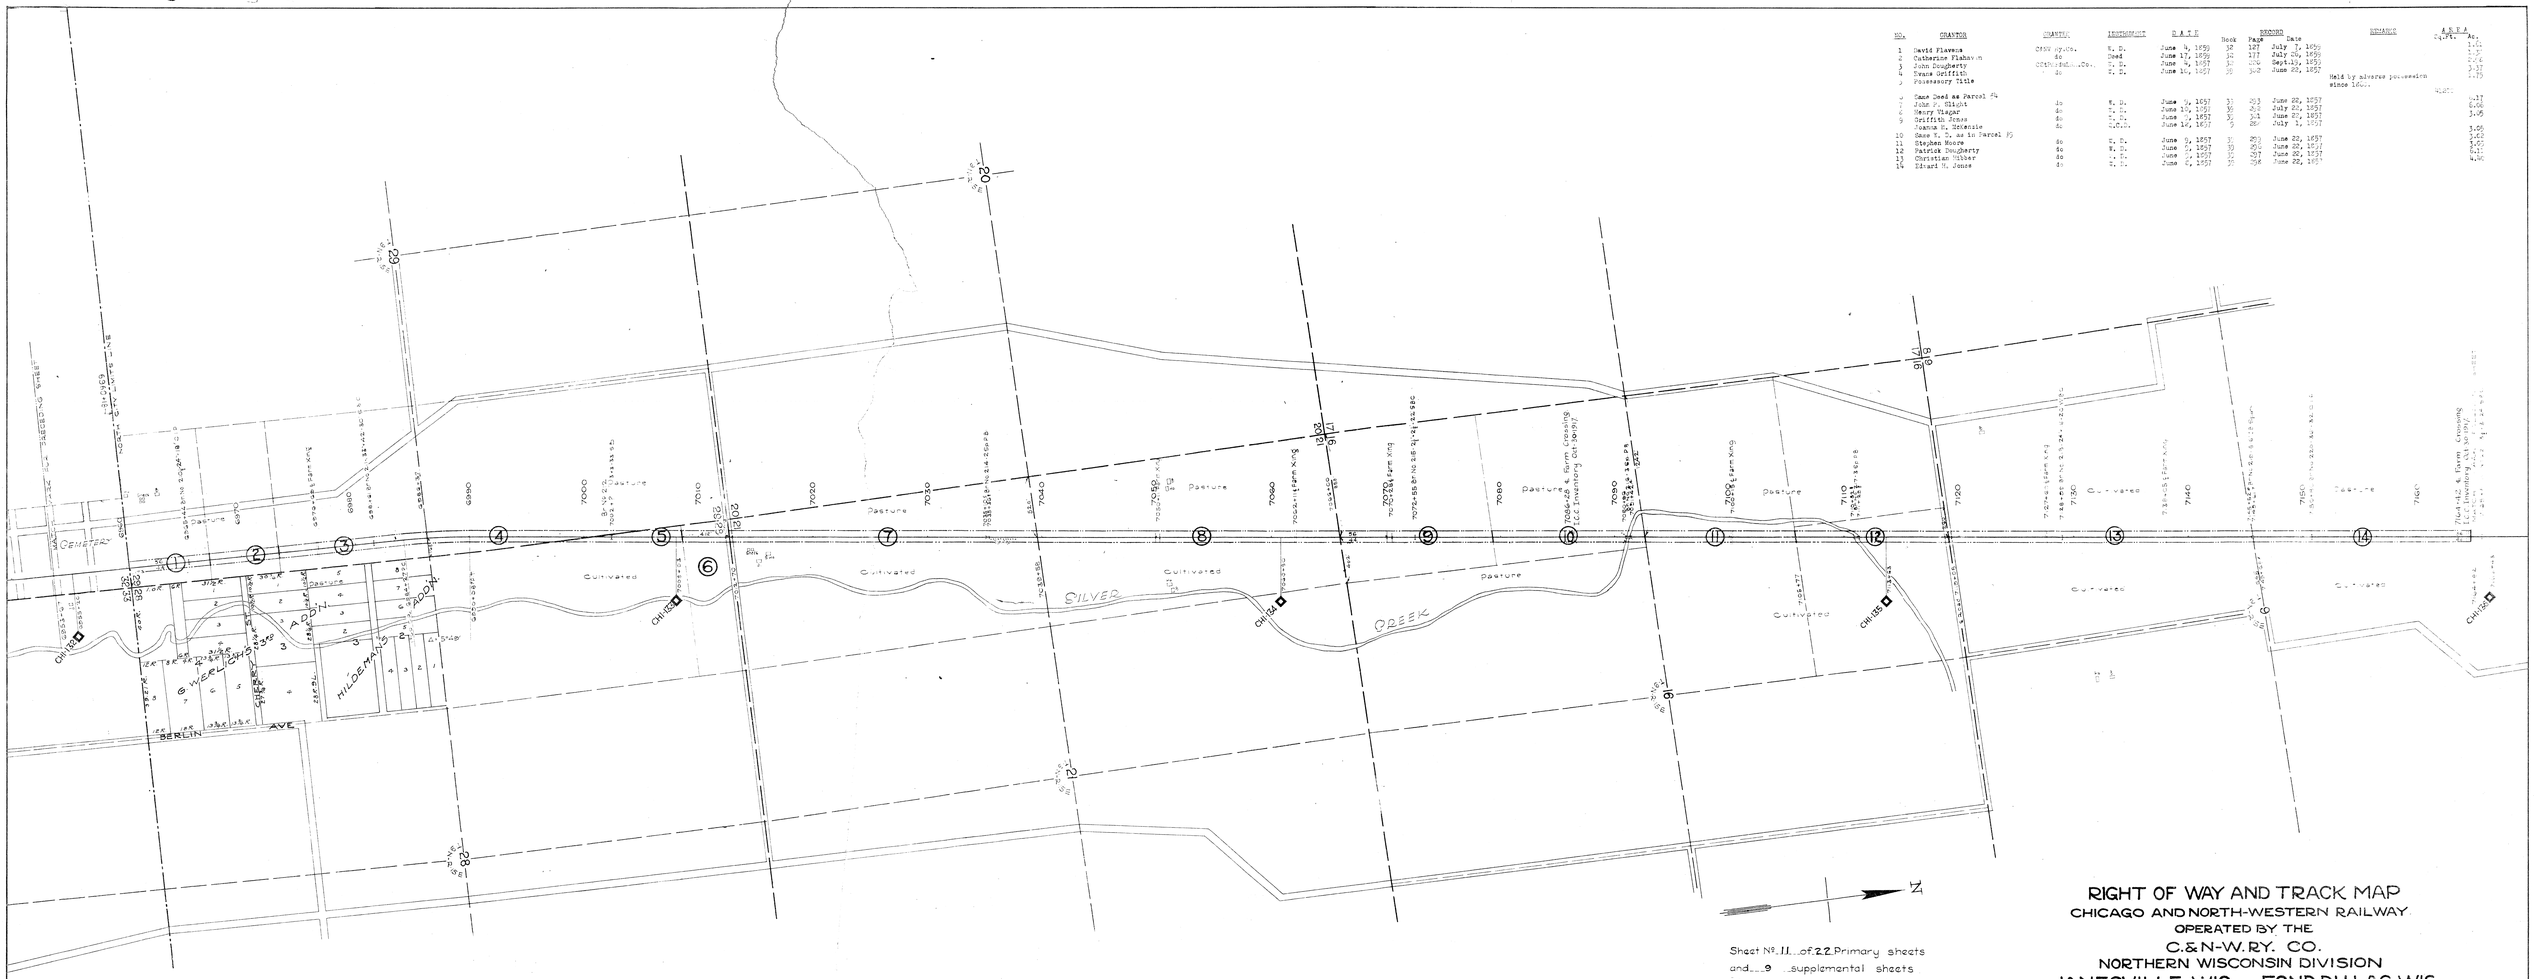

NO.	GRANTOR	CHARTER	INSTRUMENT	D A T E	Book	Page	RECORD Date	REMARKS	A R E A Cu.Ft.	Ac.
1	David Flavena	Orig. rt.-of-w.	W. D.	June 9, 1857	32	127	July 7, 1857			1.11
2	Catherine Flahavin	do	Deed	June 17, 1857	32	177	July 20, 1857			1.17
3	John Dougherty	Orig. Rt.-of-W. Co.	W. D.	June 9, 1857	32	204	Sept. 12, 1857			2.04
4	Evans Griffith	do	W. D.	June 10, 1857	32	349	June 29, 1857			3.17
5	Possessory Title							Held by adverse possession since 1850.		1.75
6	Same Deed as Parcel #4									.17
7	John P. Elliott	do	W. D.	June 9, 1857	33	203	June 22, 1857			6.08
8	Henry Vlaghr	do	W. D.	June 10, 1857	36	202	July 20, 1857			
9	Griffith Jones	do	W. D.	June 9, 1857	32	341	June 27, 1857			3.06
	Joanna M. Holcombe	do	W.D.	June 10, 1857	9	287	July 1, 1857			3.06
10	Same W. D. as in Parcel #5									3.63
11	Stephen Moore	do	W. D.	June 9, 1857	32	203	June 22, 1857			3.62
12	Patrick Dougherty	do	W. D.	June 9, 1857	33	206	June 22, 1857			6.11
13	Christian Hubber	do	W. D.	June 9, 1857	32	197	June 20, 1857			4.96
14	Edward M. Jones	do	W. D.	June 8, 1857	32	356	June 22, 1857			

PLOTTED- A.F.S.- MAY 8, 1917
TRACED- G.F.H.- MAY 24, 1917
CHECKED- R.F.S.- MAY 25, 1917

Sheet No. 11 of 22 Primary sheets
and 9 supplemental sheets
of C.&N.W.R.Y. from survey
station 6853+67 to survey station 7164+82

Valuation Engineer.

RIGHT OF WAY AND TRACK MAP
CHICAGO AND NORTH-WESTERN RAILWAY
OPERATED BY THE
C.&N.W.RY. CO.
NORTHERN WISCONSIN DIVISION
JANESVILLE, WIS. TO FOND DU LAC, WIS.
STA. 6953+67 TO STA. 7164+82
SCALE: 1 IN. = 400 FT. JUNE 30, 1917
OFFICE OF CHIEF ENGINEER
CHICAGO, ILL.

WIS 1917 11