


NO.	NAME	DATE	REMARKS	DATE	REMARKS	DATE	REMARKS	DATE	REMARKS
1	Edward H. Jones	June 2, 1897		20	June 22, 1897			30	June 22, 1897
2	John Campbell	June 2, 1897		21	June 22, 1897			31	June 22, 1897
3	Mr. Roberts, Jr.	June 2, 1897		22	June 22, 1897			32	June 22, 1897
4	Thomas H. Jones	June 2, 1897		23	June 22, 1897			33	June 22, 1897
5	Alex. H. Jones	June 2, 1897		24	June 22, 1897			34	June 22, 1897
6	Alex. H. Jones	June 2, 1897		25	June 22, 1897			35	June 22, 1897
7	Alex. H. Jones	June 2, 1897		26	June 22, 1897			36	June 22, 1897
8	Alex. H. Jones	June 2, 1897		27	June 22, 1897			37	June 22, 1897
9	Alex. H. Jones	June 2, 1897		28	June 22, 1897			38	June 22, 1897
10	Alex. H. Jones	June 2, 1897		29	June 22, 1897			39	June 22, 1897
11	James H. Jones	June 2, 1897		30	June 22, 1897			40	June 22, 1897
12	Charles H. Jones	June 2, 1897		31	June 22, 1897			41	June 22, 1897
13	John H. Jones	June 2, 1897		32	June 22, 1897			42	June 22, 1897
14	William H. Jones	June 2, 1897		33	June 22, 1897			43	June 22, 1897



RIGHT OF WAY AND TRACK MAP
CHICAGO AND NORTH-WESTERN RAILWAY
OPERATED BY THE
C. & N. W. RY. CO.
NORTHERN WISCONSIN DIVISION
JANESVILLE, WIS. TO FOND DU LAC, WIS.
STA. 7164+82 TO STA. 7360+82
SCALE: 1"=400'-FT.
JUNE 30, 1917
OFFICE OF CHIEF ENGINEER
CHICAGO, ILL.

Sheet No. 12 of 22 Primary sheets
and 9 supplemental sheets
of C. & N. W. RY. from survey
station 7164+82 to survey station 7360+82

WIS
12