


NO.	NAME	DATE	RECORD	REMARKS	A.B.E.
1	O. Hallman	July 8, 1897	342	July 29, 1897	6.29
2	J. H. Frey	July 14, 1897	340	July 29, 1897	3.17
3	Robert Campbell, et al	Dec. 22, 1897	353	July 29, 1898	13.72
4	Michael Devore	Sept. 4, 1898	17	Sept. 4, 1898	18.90
5	John H. Healy	Dec. 20, 1896	7	Dec. 29, 1896	6.27
6	Christian Schultz	July 1, 1897	109	July 15, 1897	6.20
7	Edward Schuster	July 10, 1897	23	July 10, 1899	3.42
8	Edward Schuster	July 10, 1897	23	July 10, 1899	3.42
9	Edward Schuster	July 10, 1897	23	July 10, 1899	3.42



Platted - S.K.V. Nov. 29, 1916
 Tracked - W.C.D. Dec. 19, 1916
 Checked - S.K.V. - Feb. 8, 1918

Sheet No. 3 of 17 Primary Sheets
 and 33 Supplemental Sheets
 of C&N.W.Ry. from Survey Station
 9703+00 to Survey Station 9914+29

RIGHT OF WAY AND TRACK MAP
 CHICAGO AND NORTH-WESTERN RAILWAY
 OPERATED BY THE
 C. & N.W.RY. CO.
 NOR. WIS. DIVISION
 FOND DU LAC, WIS. TO GREEN BAY, WIS.
 STA. TO STA.
 SCALE 1"=400'-FT.
 JUNE 30, 1917
 OFFICE OF CHIEF ENGINEER
 CHICAGO, ILL.

WIS
 1/3
 3