


NO.	NAME	DATE	REMARKS	DATE	REMARKS	DATE	REMARKS	DATE	REMARKS
1	Edward Palmer	July 10, 1897	Book	July 16, 1899	2.47				
2	Johnnie Palmer	Dec. 30, 1897	7	Dec. 30, 1899	2.47				
3	Johnnie Palmer	Dec. 30, 1897	7	Dec. 30, 1899	2.47				


RIGHT OF WAY AND TRACK MAP
CHICAGO AND NORTH-WESTERN RAILWAY
OPERATED BY THE
C. & N. W. RY. CO.

FOND DU LAC, WIS. TO GREEN BAY, WIS.
TO STA.
SCALE 1 IN. = 400 FT.
JUNE 30, 1917

CHIEF ENGINEER
CHICAGO, ILL.

Printed: SKY-1-2-1916
Traced: WCB-Dec-18-1916
Checked: SKY-Feb-2-1917