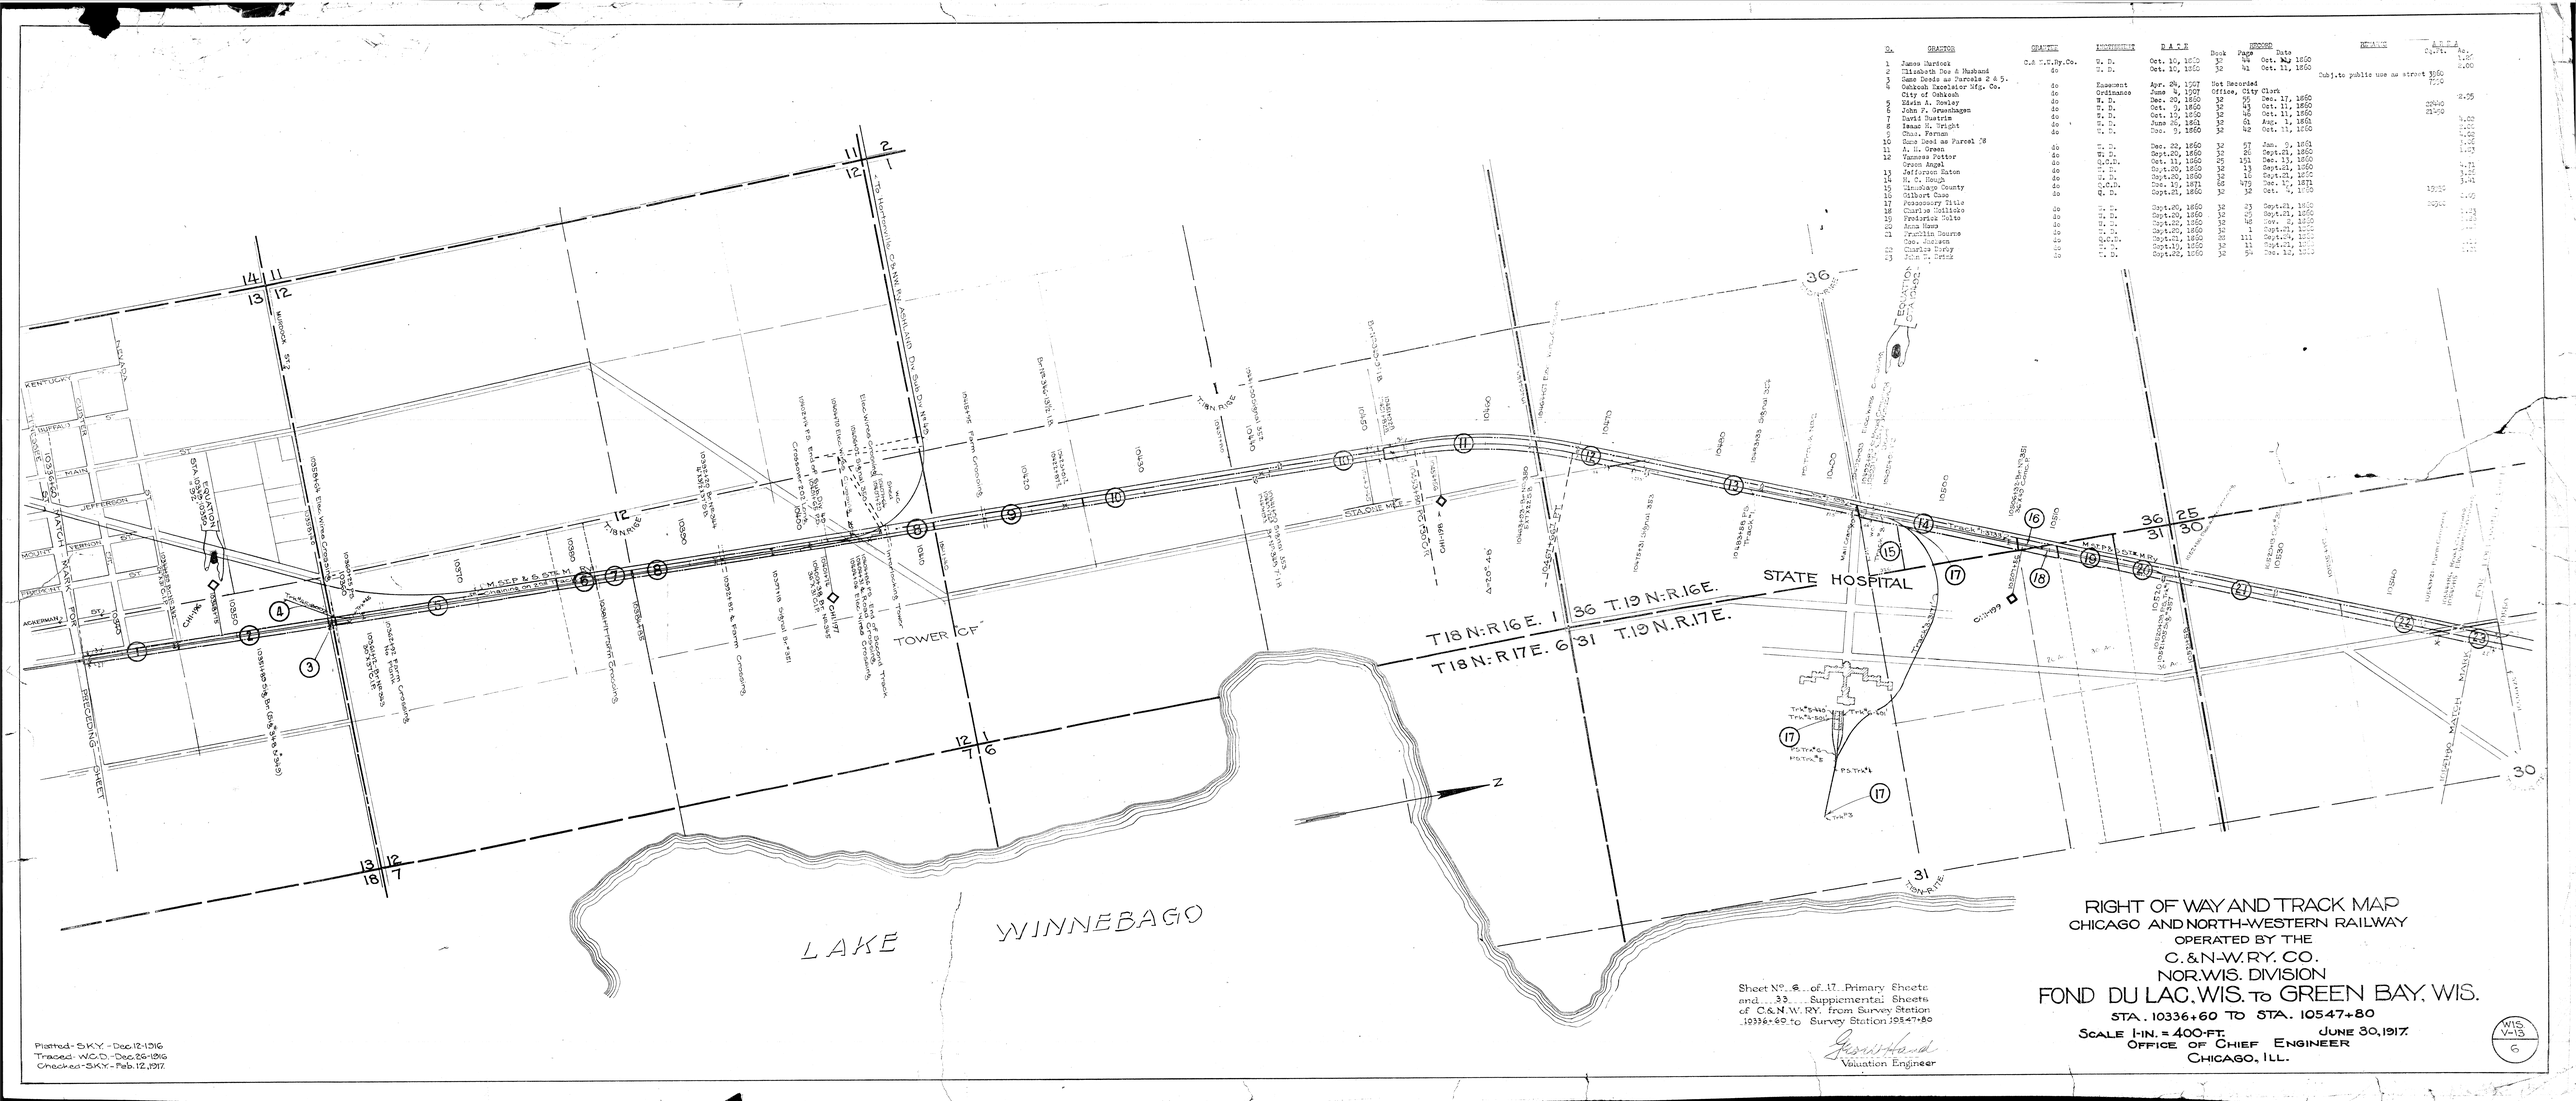

No.	GRANTOR	GRANTEE	CONSIDERATION	DATE	RECORD Book	Page	Date	REMARKS	PARCEL No.
1	James Murdock	C.& N.W.Ry.Co.	W. D.	Oct. 10, 1850	32	44	Oct. 11, 1850		1.80
2	Elizabeth Doe & Husband	do	W. D.	Oct. 10, 1850	32	43	Oct. 11, 1850		4.00
3	Same Deeds as Parcels 2 & 5.							Subj.to public use as street	
4	Oshkosh Excelsior Mfg. Co.	do	Easement	Apr. 26, 1907	Not Recorded				7.70
	City of Oshkosh	do	Ordinance	June 4, 1907	Office, City Clerk				
5	Edwin A. Bowley	do	W. D.	Dec. 20, 1850	32	55	Dec. 17, 1850		2.55
6	John F. Graushagen	do	W. D.	Oct. 9, 1850	32	43	Oct. 11, 1850	20X40	
7	David Dustrim	do	W. D.	Oct. 15, 1850	32	46	Oct. 11, 1850	21X20	
8	Isaac H. Wright	do	W. D.	June 20, 1851	32	81	Aug. 1, 1851		1.60
9	Chas. Forman	do	W. D.	Dec. 9, 1850	32	42	Oct. 11, 1850		11.60
10	Same Deed as Parcel 78								11.60
11	A. H. Green	do	W. D.	Dec. 22, 1850	32	57	Jan. 9, 1851		1.60
12	Vanness Potter	do	W. D.	Sept.20, 1850	32	80	Sept.21, 1850		1.60
	Green Angel	do	W.D.D.	Oct. 11, 1850	25	151	Dec. 13, 1850		1.60
13	Jefferson Eaton	do	W. D.	Sept.20, 1850	32	13	Sept.21, 1850		4.75
14	H. T. Hough	do	W. D.	Sept.20, 1850	32	16	Sept.21, 1850		3.60
15	Winnebago County	do	Q.C.D.	Dec. 15, 1871	68	479	Dec. 15, 1871		3.41
16	Gilbert Case	do	W. D.	Sept.21, 1850	32	18	Oct. 7, 1850	10X30	
17	Possessory Title							20X20	1.40
18	Charles Wollicks	do	W. D.	Sept.20, 1850	32	23	Sept.21, 1850		
19	Frederick Tubbs	do	W. D.	Sept.20, 1850	32	25	Sept.21, 1850		1.25
20	Anna Hamm	do	W. D.	Sept.20, 1850	32	48	Nov. 9, 1850		1.25
21	Franklin Bourne	do	W. D.	Sept.20, 1850	32	1	Sept.21, 1850		1.25
	Geo. Jackson	do	Q.C.D.	Sept.20, 1850	32	111	Sept.21, 1850		1.25
22	Charles Durfy	do	W. D.	Sept.13, 1850	32	11	Sept.21, 1850		1.25
23	John T. Fritz	do	W. D.	Sept.22, 1850	32	94	Dec. 12, 1850		1.25

Sheet No. 6 of 17 Primary Sheets and 33 Supplemental Sheets of C.&N.W.RY. from Survey Station 10336+60 to Survey Station 10547+80

Valuation Engineer

RIGHT OF WAY AND TRACK MAP
CHICAGO AND NORTH-WESTERN RAILWAY
OPERATED BY THE
C. & N-W. RY. CO.
NOR. WIS. DIVISION
FOND DU LAC, WIS. To GREEN BAY, WIS.
STA. 10336+60 TO STA. 10547+80

SCALE 1-IN. = 400-FT. JUNE 30, 1917.
OFFICE OF CHIEF ENGINEER
CHICAGO, ILL.

WIS 17-19 6

Platted - S.K.Y. - Dec. 12-1916
Traced - W.C.D. - Dec. 26-1916
Checked - S.K.Y. - Feb. 12, 1917.