


NO.	STATION	DATE	BY	REMARKS
1	Station	Dec. 11, 1877	W. D. Hall	1.22
2	Station	Sept. 11, 1877	W. D. Hall	3.36
3	Station	Dec. 11, 1877	W. D. Hall	1.75
4	Station	Sept. 11, 1877	W. D. Hall	2.15
5	Station	Dec. 11, 1877	W. D. Hall	1.75
6	Station	Sept. 11, 1877	W. D. Hall	2.15
7	Station	Dec. 11, 1877	W. D. Hall	1.75
8	Station	Sept. 11, 1877	W. D. Hall	2.15
9	Station	Dec. 11, 1877	W. D. Hall	1.75
10	Station	Sept. 11, 1877	W. D. Hall	2.15
11	Station	Dec. 11, 1877	W. D. Hall	1.75
12	Station	Sept. 11, 1877	W. D. Hall	2.15



RIGHT OF WAY AND TRACK MAP
 CHICAGO AND NORTH-WESTERN RAILWAY
 OPERATED BY THE
 C. & N. W. RY. CO.
 NOR. WIS. DIVISION
 OF C. & N. W. RY. FROM SURVEY
 STATION 10759+00 TO STATION 10973+85
 STA. 10759+00 TO STA. 10973+85
 SCALE 1"=400'-FT.
 JUNE 30, 1917
 OFFICE OF CHIEF ENGINEER
 CHICAGO, ILL.