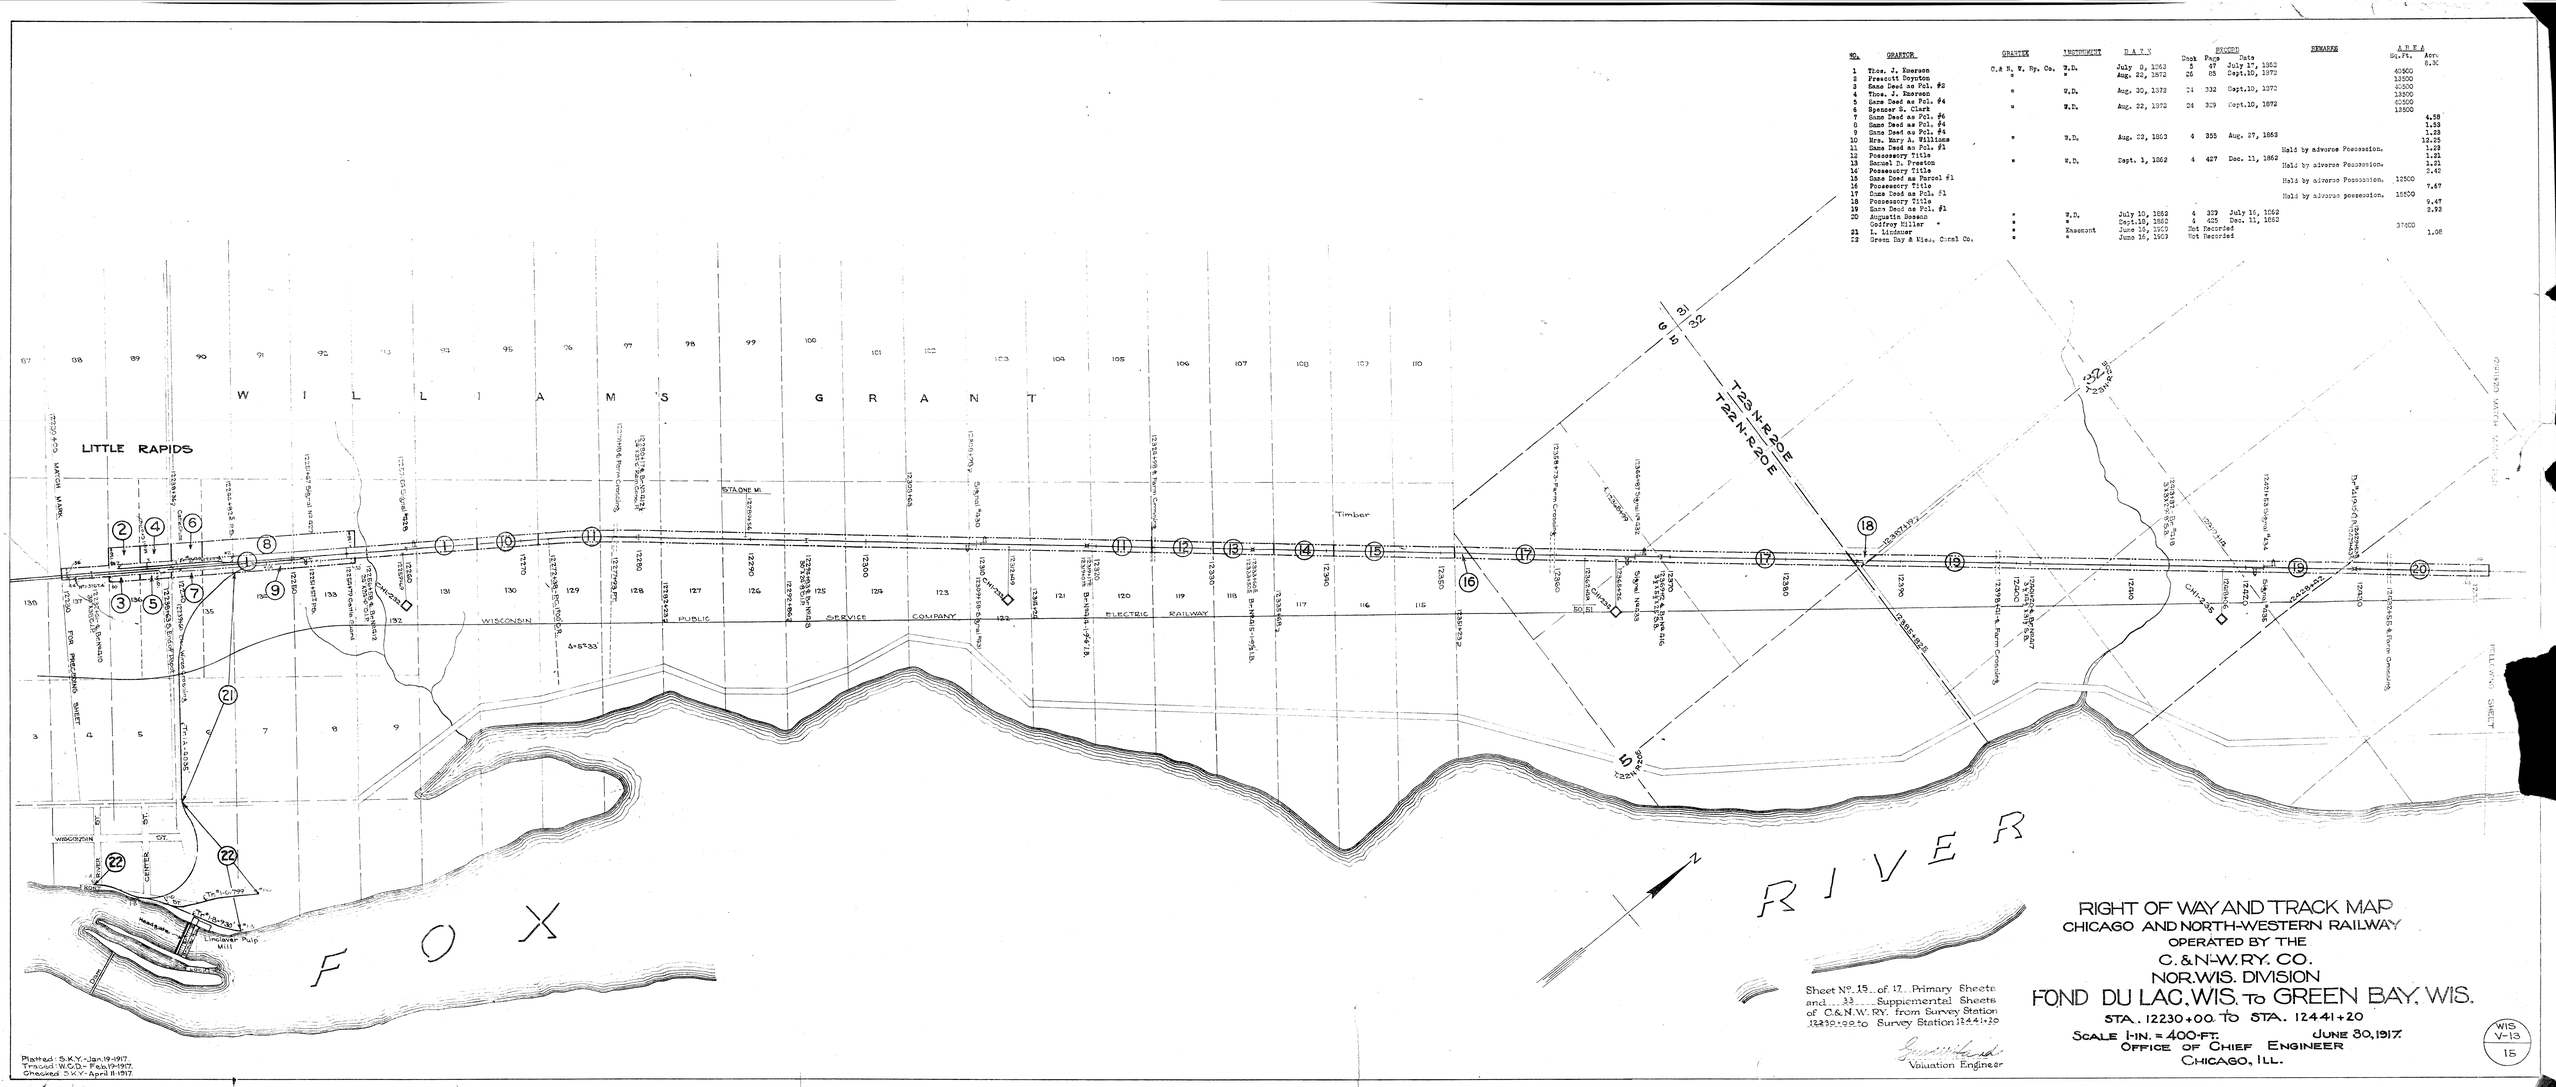

No.	GRANTOR	GRANTEE	INSTRUMENT	D A T E	RECORD Book	RECORD Page	RECORD Date	REMARKS	AREA Sq.Ft.	AREA Acr.
1	Thos. J. Emerson	C.& N. W. Ry. Co.	W.D.	July 9, 1862	5	67	July 17, 1862			6.34
2	Prescott Drayton	"	"	Aug. 22, 1872	26	65	Sept.10, 1872		40900	
3	Same Deed as Pcl. #2	"	W.D.	Aug. 30, 1872	24	332	Sept.10, 1872		12500	
4	Thos. J. Emerson								40500	
5	Same Deed as Pcl. #4	"	W.D.	Aug. 22, 1872	24	329	Sept.10, 1872		12500	
6	Spencer S. Clark								12500	
7	Same Deed as Pcl. #6									4.58
8	Same Deed as Pcl. #4									1.53
9	Same Deed as Pcl. #4									1.28
10	Mrs. Mary A. Williams	"	W.D.	Aug. 22, 1863	4	355	Aug. 27, 1863			12.25
11	Same Deed as Pcl. #1							Held by advers Possession.		1.28
12	Possessory Title									1.21
13	Samuel D. Preston	"	W.D.	Sept. 1, 1862	4	427	Dec. 11, 1862	Held by adverse Possession.		3.23
14	Possessory Title									2.42
15	Same Deed as Parcel #1							Held by Adverse Possession.	12500	
16	Possessory Title									7.67
17	Same Deed as Pcl. #1							Held by adverse possession.	15500	
18	Possessory Title									9.47
19	Same Deed as Pcl. #1									2.93
20	Augustin Besson	"	W.D.	July 10, 1862	4	329	July 16, 1862			
	Godfrey Miller	"	"	Sept.12, 1862	4	425	Dec. 11, 1862		37600	
21	I. Lindauer	"	Easement	June 15, 1909	Not Recorded					1.08
22	Green Bay & Mis. Canal Co.	"	"	June 15, 1909	Not Recorded					

Sheet No. 15 of 17 Primary Sheets and 33 Supplemental Sheets of C.&N.W. RY. from Survey Station 12230+00 to Survey Station 12441+20

Valuation Engineer

RIGHT OF WAY AND TRACK MAP
CHICAGO AND NORTH-WESTERN RAILWAY
OPERATED BY THE
C. & N-W. RY. CO.
NOR. WIS. DIVISION
FOND DU LAC, WIS. to GREEN BAY, WIS.
STA. 12230+00 TO STA. 12441+20
SCALE 1-IN. = 400-FT. JUNE 30, 1917.
OFFICE OF CHIEF ENGINEER
CHICAGO, ILL.

WIS V-13 15