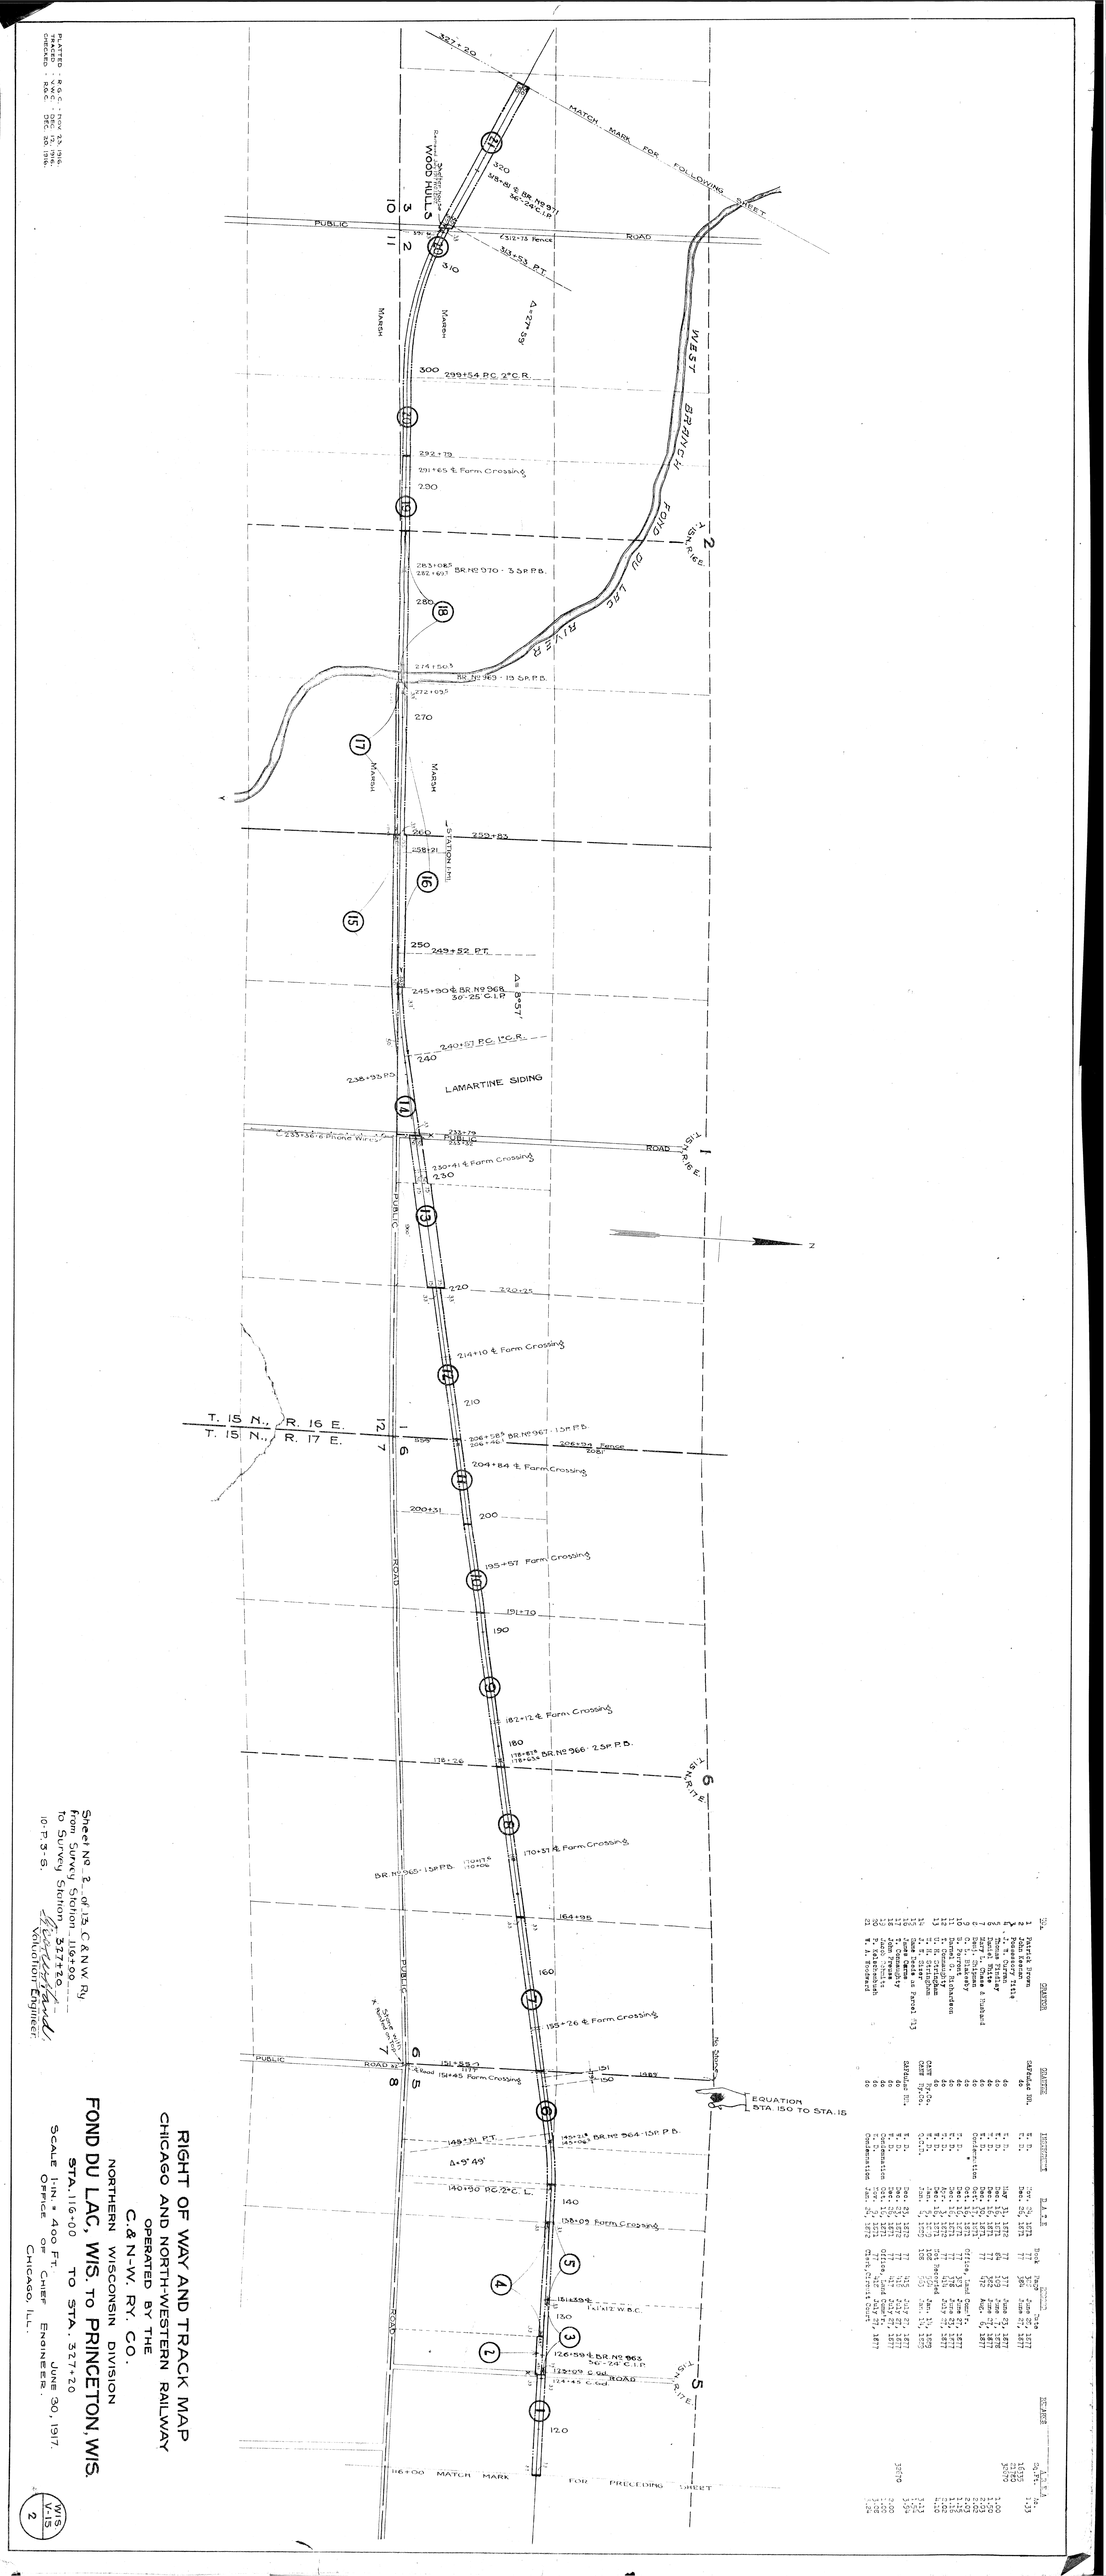

PLATTED - B.G.C. - NOV. 13, 1916.
TRACED - Y.S.C. - DEC. 13, 1916.
CHECKED - Y.S.C. - DEC. 20, 1916.

RIGHT OF WAY AND TRACK MAP

CHICAGO AND NORTH-WESTERN RAILWAY

OPERATED BY THE

C. & N-W. RY. CO.

NORTHERN WISCONSIN DIVISION

FOND DU LAC, WIS. TO PRINCETON, WIS.

STA. 116+00 TO STA. 327+20

SCALE 1 IN. = 400 FT.

DATE JUNE 30, 1917.

OFFICE OF CHIEF ENGINEER, CHICAGO, ILL.

Sheet No. 2 of 13 C & N W. Ry
From Survey Station 116+00
To Survey Station 327+20
10 P. 3-5.

Valuation Engineer

WIS V-15 2