


NO.	OWNER	DATE	RECORD	DATE	REMARKS	A.E.A.
1	F. A. Fosterland	Jan. 24, 1872	Book Page	1910	5.76	
2	John Hughes	Oct. 2, 1871	49	July 27, 1877	2.66	
3	John Hughes	Oct. 2, 1871	49	July 27, 1877	2.66	
4	F. A. Fosterland	Jan. 24, 1872	40	July 27, 1877	2.66	
5	F. A. Fosterland	Jan. 24, 1872	40	July 27, 1877	2.66	


RIGHT OF WAY AND TRACK MAP
CHICAGO AND NORTH-WESTERN RAILWAY
OPERATED BY THE
C. & N. W. RY. CO.
NORTHERN WISCONSIN DIVISION

FOND DU LAC, WIS. TO PRINCETON, WIS.
STA. 327+20 TO STA. 538+40

SCALE 1" = 400 FT.
JUNE 30, 1917.
OFFICE OF CHIEF ENGINEER.
CHICAGO, ILL.

PLATTED - R.C. - DEC. 4, 1916.
CHECKED - V.V.C. - DEC. 4, 1916.
CHECKED - R.C. - DEC. 4, 1916.

