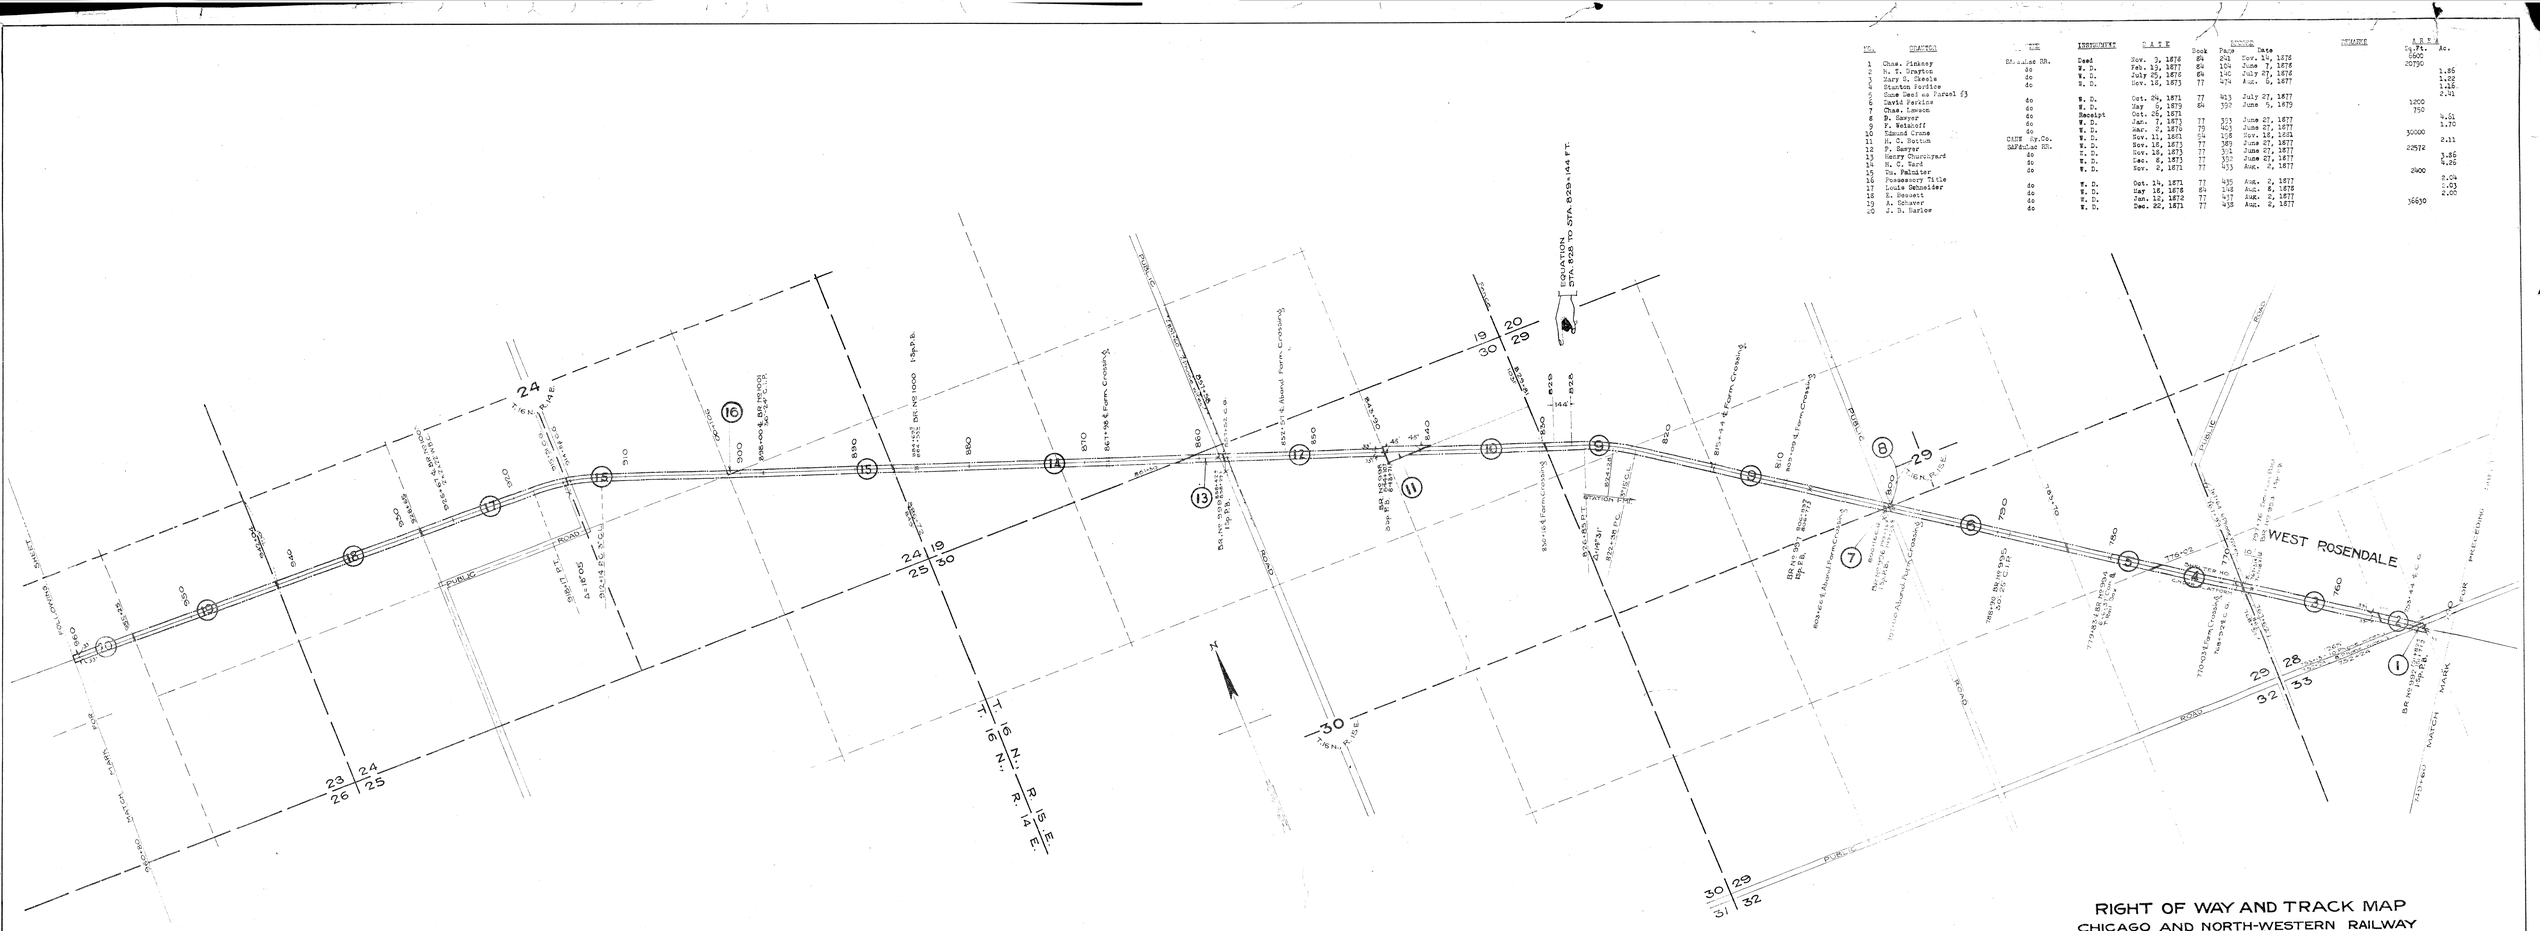

No.	Grantor	Title	Instrument	Date	Book	Page	Recorded Date	Remarks	Area Sq.Ft.	Area Ac.
1	Chas. Pinkney	St.Paul&Mac RR.	Deed	Nov. 9, 1876	64	241	Nov. 14, 1876		1600	
2	N. T. Drayton	do	W. D.	Feb. 13, 1877	64	104	June 7, 1876		20790	
3	Mary D. Tassle	do	W. D.	July 25, 1876	64	140	July 27, 1876			1.86
4	Stanton Perdice	do	W. D.	Nov. 16, 1873	77	474	Aug. 8, 1877			1.02
5	Same Deed as Parcel #3									1.16
6	David Perkins	do	W. D.	Oct. 24, 1871	77	433	July 27, 1877			2.41
7	Chas. Lewson	do	W. D.	May 9, 1879	64	332	June 5, 1879		1200	
8	B. Sawyer	do	Receipt	Oct. 25, 1871					750	
9	P. Retskoff	do	W. D.	Jan. 7, 1873	77	353	June 27, 1877			4.61
10	Edmund Crane	do	W. D.	Mar. 2, 1876	79	403	June 27, 1877			1.70
11	H. C. Bottum	CMSt.Pg.Co.	W. D.	Nov. 11, 1871	64	138	Nov. 16, 1871		30000	
12	P. Sawyer	StPaul&Mac RR.	W. D.	Nov. 16, 1873	77	349	June 27, 1877			2.11
13	Henry Churchyard	do	W. D.	Nov. 13, 1873	77	351	June 27, 1877		28572	
14	H. C. Ford	do	W. D.	Dec. 8, 1873	77	350	June 27, 1877			3.86
15	Ch. Palmiter	do	W. D.	Nov. 2, 1871	77	433	Aug. 8, 1877			4.26
16	Possessory Title								2400	
17	Louis Schneider	do	W. D.	Oct. 14, 1871	77	435	Aug. 8, 1877			2.04
18	E. Bennett	do	W. D.	May 16, 1876	64	148	Aug. 8, 1876			1.03
19	A. Schaver	do	W. D.	Jan. 12, 1872	77	437	Aug. 8, 1877			2.00
20	J. B. Barlow	do	W. D.	Dec. 22, 1871	77	438	Aug. 8, 1877		16630	

PLATTED - R.G.C. - DEC. 8, 1916.
TRACED - V.W.C. - DEC. 15, 1916.
CHECKED - R.G.C. - DEC. 21, 1916.

Sheet No. 5 of 13 C & N.W. Ry
From Survey Station 749+60
to Survey Station 960+80
10-P. 3-S.

Valuation Engineer.

RIGHT OF WAY AND TRACK MAP
CHICAGO AND NORTH-WESTERN RAILWAY
OPERATED BY THE
C. & N-W. RY. CO.
NORTHERN WISCONSIN DIVISION
FOND DU LAC, WIS. to PRINCETON, WIS.
STA. 749+60 TO STA. 960+80

SCALE 1-IN. = 400 FT. JUNE 30, 1917.
OFFICE OF CHIEF ENGINEER.
CHICAGO, ILL.

WIS V-15 5