


NO.	NAME	DATE	REMARKS	DATE
1	FORRESTER TITLE	Dec. 2, 1877		
2	DAVID C. ALBANY, et al	Dec. 2, 1877		
3	JOHN WALKER	Dec. 2, 1877		
4	WILLIAM ALLEN	Dec. 2, 1877		
5	JAMES H. ALLEN	Dec. 2, 1877		
6	HENRY R. ALLEN, et al	Dec. 2, 1877		
7	JOHN SCHULZ	Dec. 2, 1877		
8	JOHN SCHULZ	Dec. 2, 1877		
9	JOHN SCHULZ	Dec. 2, 1877		
10	JOHN SCHULZ	Dec. 2, 1877		
11	JOHN SCHULZ	Dec. 2, 1877		
12	JOHN SCHULZ	Dec. 2, 1877		
13	JOHN SCHULZ	Dec. 2, 1877		
14	JOHN SCHULZ	Dec. 2, 1877		
15	JOHN SCHULZ	Dec. 2, 1877		



PLATTED - R.G.C. - DEC. 13, 1916
 CHECKED - V.W.C. - JAN. 3, 1917
 CORRECTED - R.G.C. - JAN. 3, 1917

Sheet No. 2 of 13, C. & N.W. Ry.
 from Survey Station 1172+00
 to Survey Station 1383+20
 10-P. 3-S. S.
 V.W.C. - Chief Engineer
 CHICAGO, ILL.

RIGHT OF WAY AND TRACK MAP
 CHICAGO AND NORTH-WESTERN RAILWAY
 OPERATED BY THE
 C. & N.W. RY. CO.
 NORTHERN WISCONSIN DIVISION
 FOND DU LAC, WIS. TO PRINCETON, WIS.
 STA. 1172+00 TO STA. 1383+20
 SCALE 1" = 400 FT.
 OFFICE OF CHIEF ENGINEER
 CHICAGO, ILL.

