


NO.	NAME	DATE	BOOK	PAGE	RECORD	REMARKS	AREA
1.	James Larson	Sept 15, 1900	34	116	Sept 22, 1900		4.39
2.	John Johnson	Sept 15, 1900	34	116	Sept 22, 1900		6.07
3.	Alvin D. Jensen	Sept 15, 1900	34	117	Sept 22, 1900		3.06
4.	John Jensen	Sept 15, 1900	34	117	Sept 22, 1900		3.41
5.	Isaac K. Smith	Oct 9, 1900	34	157	Jan 14, 1901		5.00
6.	Alvin A. Jensen	Oct 9, 1900	34	146	Nov 15, 1900		6.11
7.	John Jensen	Oct 11, 1900	34	146	Nov 15, 1900		3.03
8.	John Jensen	Oct 11, 1900	34	146	Nov 15, 1900		1.13

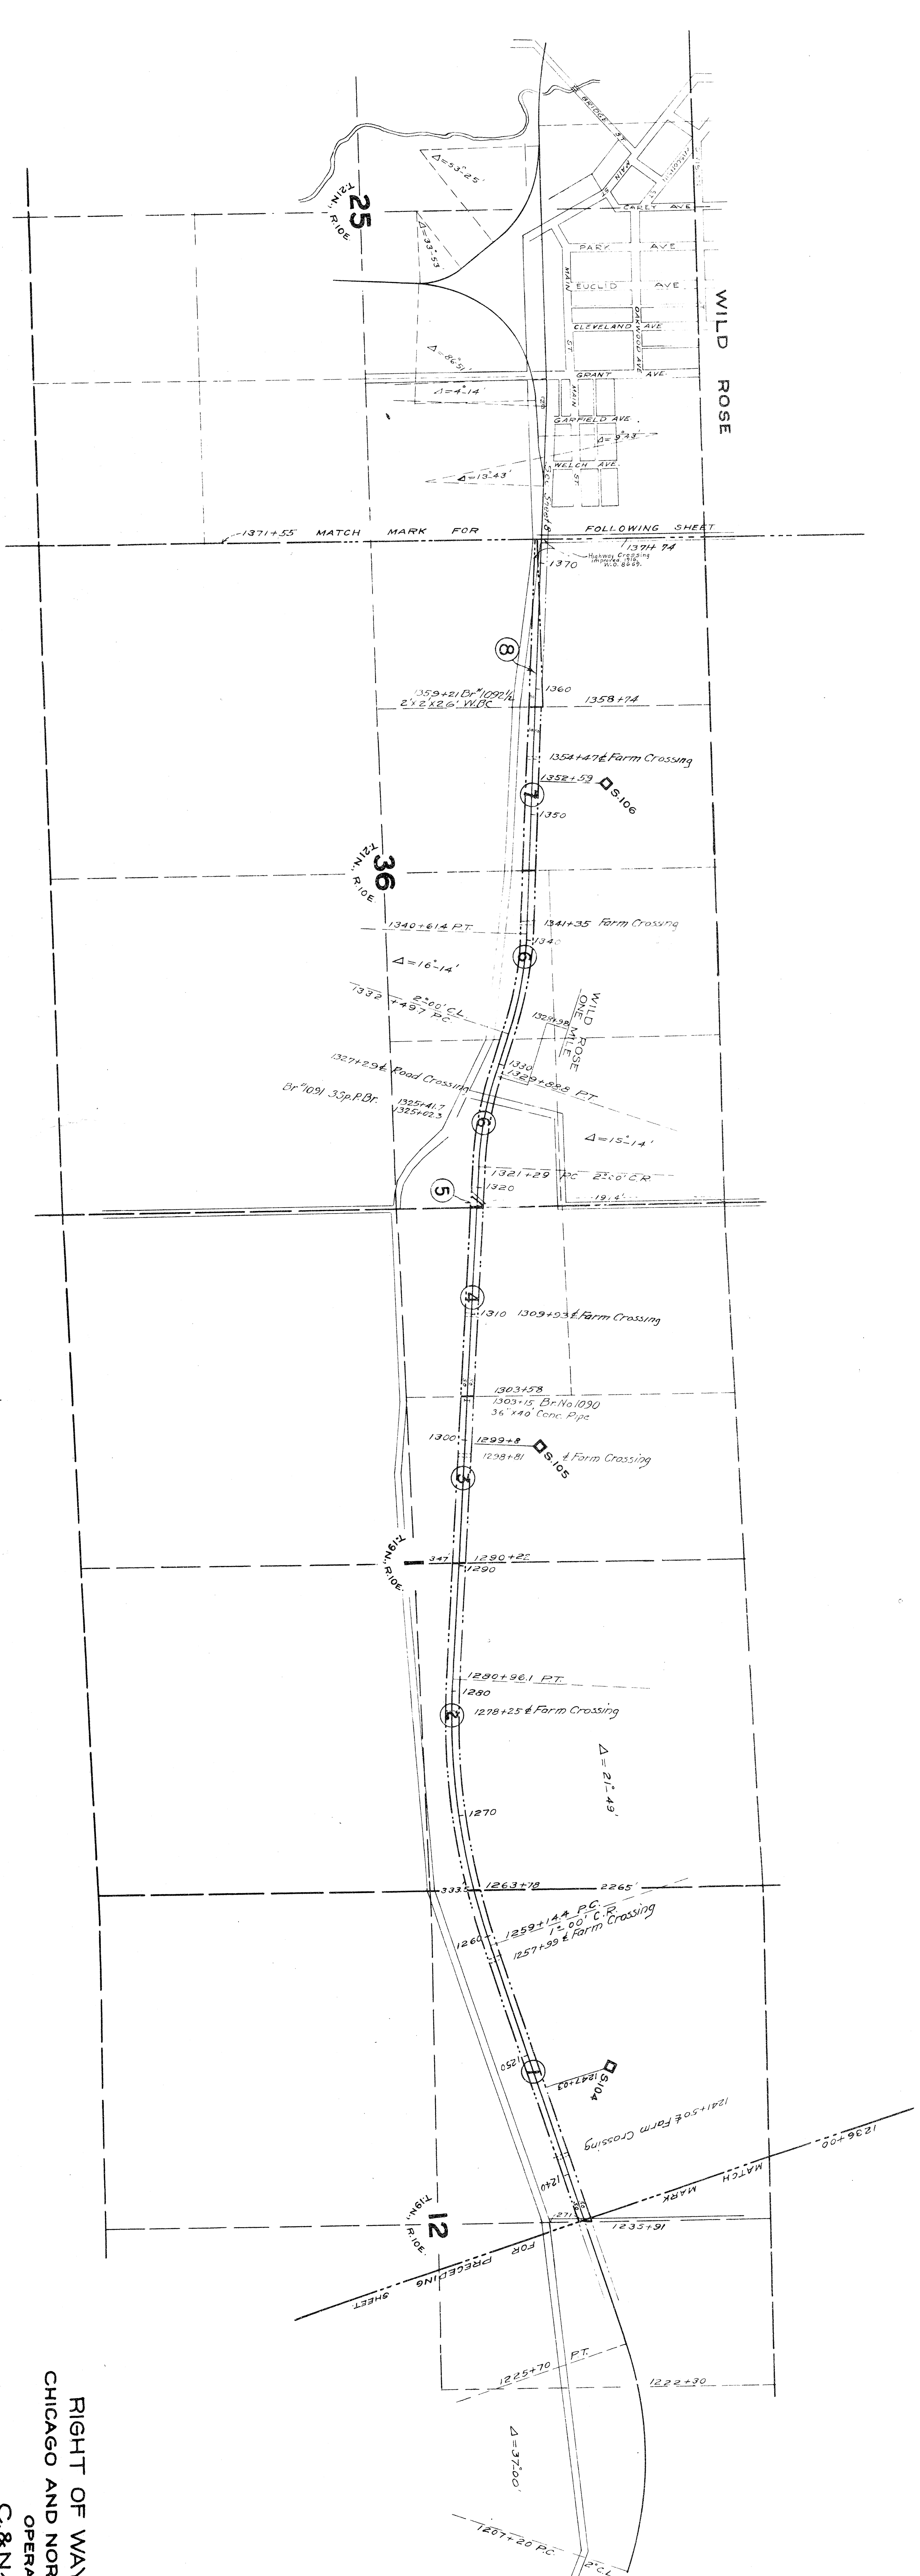

RIGHT OF WAY AND TRACK MAP
CHICAGO AND NORTH-WESTERN RAILWAY
OPERATED BY THE
C. & N.W. RY. CO.

NORTHERN WISCONSIN DIVISION
PRINCETON, WIS. TO MARSHFIELD, WIS.
STA. 1236+00 TO STA. 1371+75

SCALE 1"=400 FT.
JUNE 30, 1917
OFFICE OF CHIEF ENGINEER
CHICAGO, ILL.