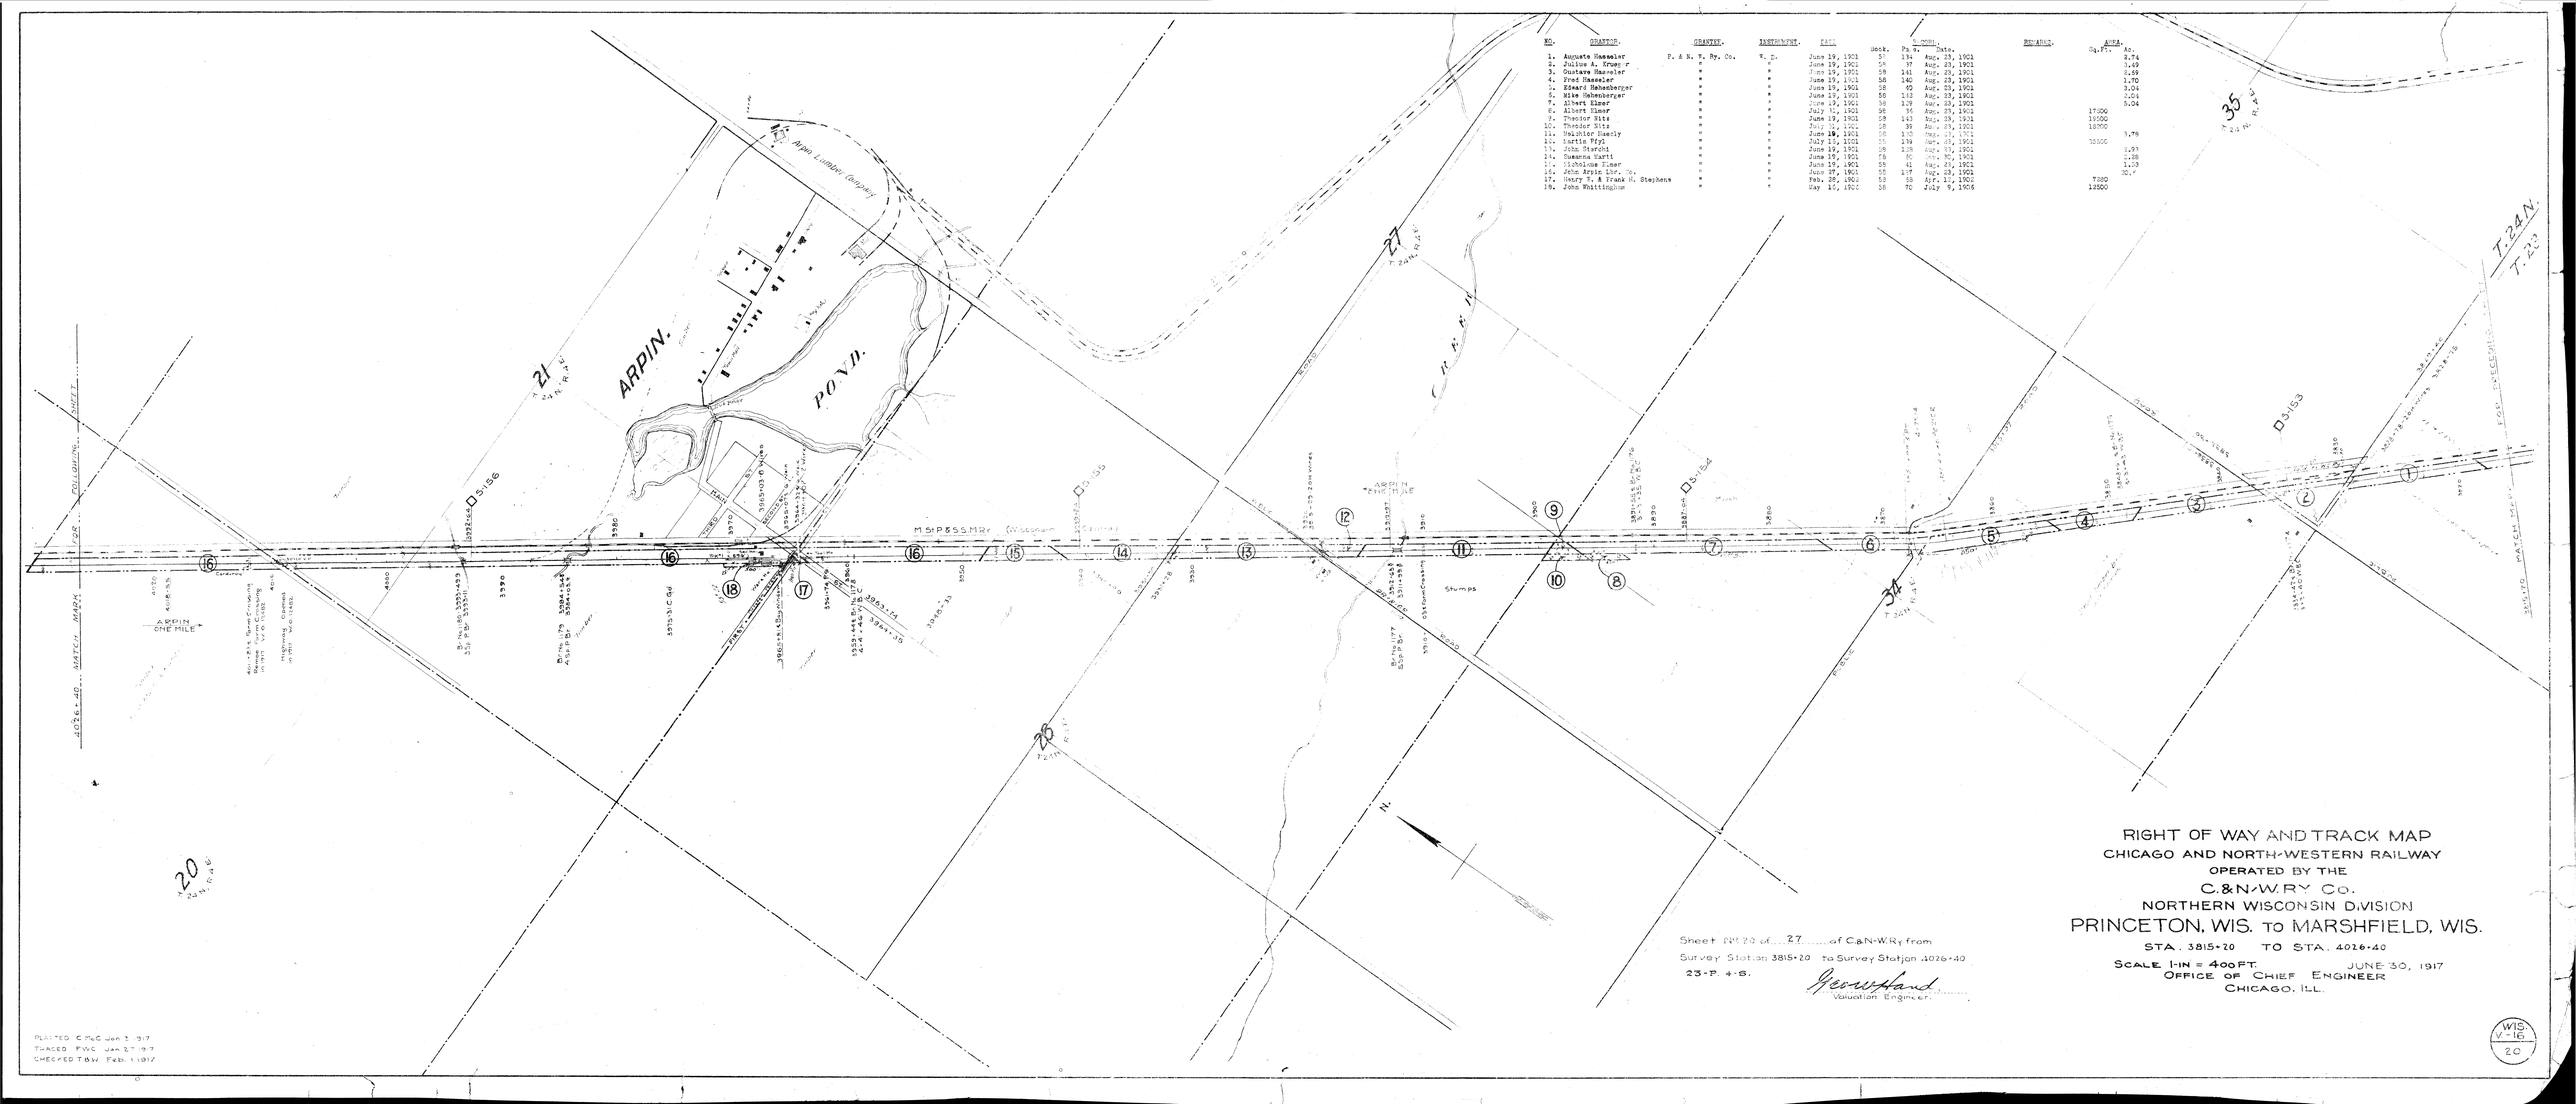

NO.	GRANTOR.	GRANTEE.	INSTRUMENT.	DATE.	Book.	Pg.	Date.	REMARKS.	AREA. Sq.Ft.	AREA. Ac.
1.	Auguste Haeseler	P. S. & N. W. Ry. Co.	W. D.	June 19, 1901	57	134	Aug. 23, 1901			8.74
2.	Julius A. Krueger	"	"	June 19, 1901	58	37	Aug. 23, 1901			3.49
3.	Gustave Haeseler	"	"	June 19, 1901	58	141	Aug. 23, 1901			2.69
4.	Fred Haeseler	"	"	June 19, 1901	58	140	Aug. 23, 1901			1.70
5.	Edward Hebenberger	"	"	June 19, 1901	58	62	Aug. 23, 1901			3.04
6.	Mike Hebenberger	"	"	June 19, 1901	58	113	Aug. 23, 1901			2.04
7.	Albert Elmer	"	"	June 19, 1901	58	139	Aug. 23, 1901			5.04
8.	Albert Elmer	"	"	July 11, 1901	58	76	Aug. 23, 1901		17200	
9.	Theodor Nitz	"	"	June 19, 1901	58	143	Aug. 23, 1901		19500	
10.	Theodor Nitz	"	"	June 19, 1901	58	39	Aug. 23, 1901		18700	
11.	Melchior Haerly	"	"	June 19, 1901	58	138	Aug. 23, 1901			3.78
12.	Martin Pfyl	"	"	July 19, 1901	58	179	Aug. 23, 1901		18500	
13.	John Stafohl	"	"	June 19, 1901	58	178	Aug. 23, 1901			1.93
14.	Susanna Hartl	"	"	June 19, 1901	58	80	Aug. 23, 1901			1.28
15.	Nicholous Elmer	"	"	June 19, 1901	58	41	Aug. 23, 1901			1.13
16.	John Arpin Lbr. Co.	"	"	June 27, 1901	58	197	Aug. 23, 1901			30.7
17.	Henry T. & Frank H. Stephens	"	"	Feb. 28, 1902	58	58	Apr. 12, 1902		7380	
18.	John Whittingham	"	"	May 15, 1902	58	70	July 8, 1906		12500	

Sheet No. 20 of 27 of C&N-W.Ry from Survey Station 3815+20 to Survey Station 4026+40

23-P. 4-S.

George Hand
Valuation Engineer.

RIGHT OF WAY AND TRACK MAP
CHICAGO AND NORTH-WESTERN RAILWAY
OPERATED BY THE
C.&N-W.RY CO.
NORTHERN WISCONSIN DIVISION
PRINCETON, WIS. TO MARSHFIELD, WIS.
STA. 3815+20 TO STA. 4026+40

SCALE 1-IN = 400 FT. JUNE 30, 1917
OFFICE OF CHIEF ENGINEER
CHICAGO, ILL.

PLOTTED C.M.G. Jan 2. 917
TRACED F.W.C. Jan 27. 917
CHECKED T.B.W. Feb 1. 1917

WIS. V-16 20